CARDARELLE & ASSOCIATES, INC.
HIGHWAY 169 & COUNTY ROAD 18 • P. O. BOX 6121 941-3030 • LAND SURVEYORS MINNEAPOLIS 24, MINN.

CERTIFICATE OF SURVEY

Survey For: _____ File No. 5048 Book 273 Page 14

O.K.
PSD
10-31-88

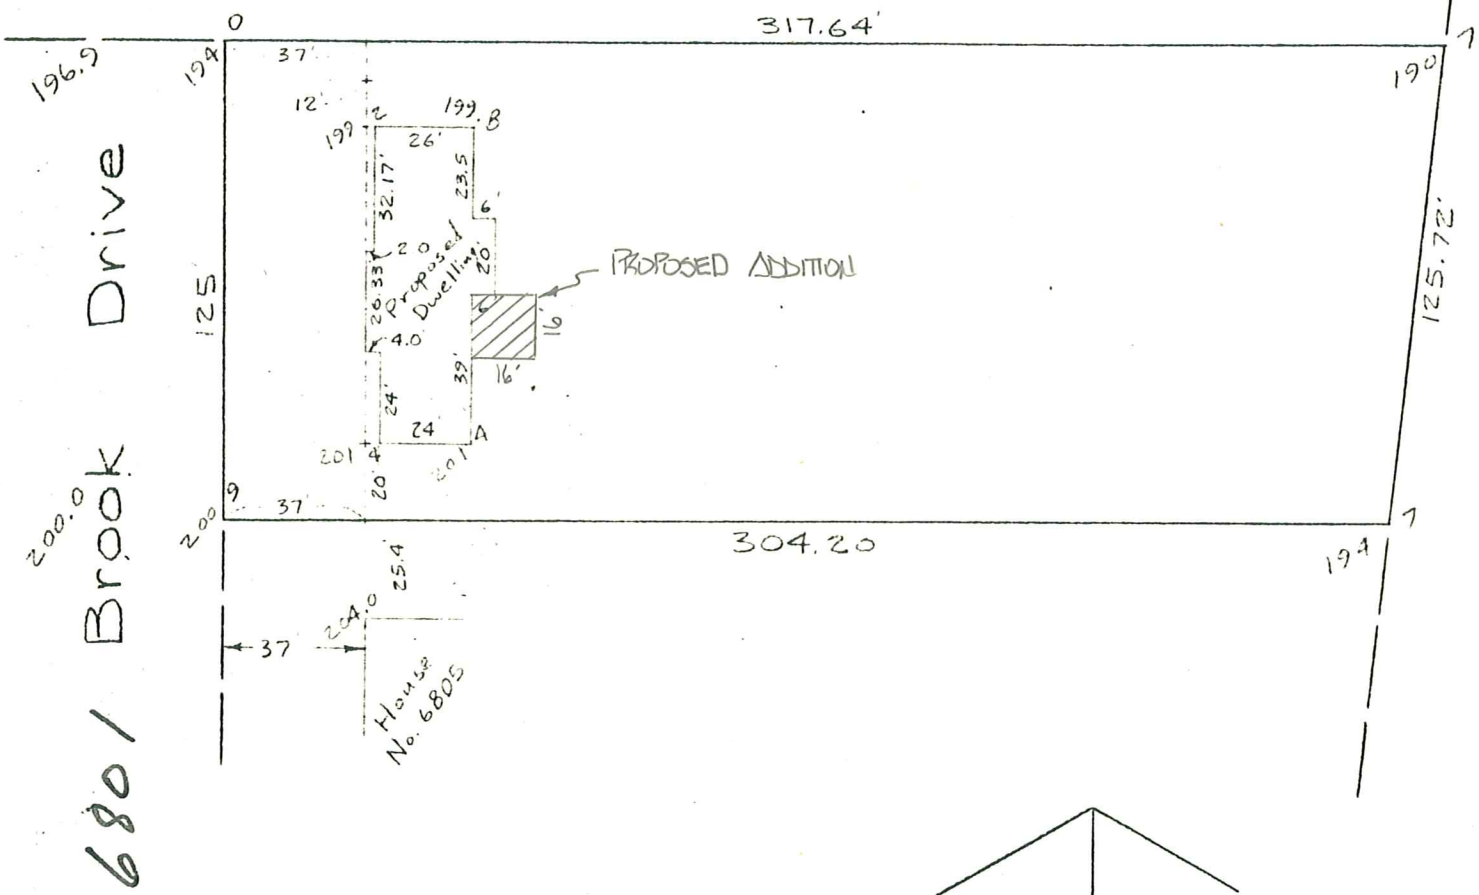

North
Scale 1" = 50'

APPROVED
10-10-67
BUILDING INSPECTOR
VILLAGE OF EDINA

I hereby certify that this is a true and correct representation of a survey of the boundaries of Lot 1, Block 1, Fellman's Addition Hennepin County, Minnesota and of the location of all buildings thereon, and all visible encroachments, if any, from or on said land. Surveyed by me this 4th day of October, 1967.

RECEIVED OCT 1 1967

6801 BROOK DR

CARDARELLE & ASSOCIATES, INC.
STATE REG. NO. 6508

B-5120