CARDARELLE & ASSOCIATES, INC.
HIGHWAY 169 & COUNTY ROAD 18 • P. O. BOX 6121 941-3030 • LAND SURVEYORS MINNEAPOLIS 24, MINN.

CERTIFICATE OF SURVEY

Survey For: Raymond Builders File No. 5048 Book 252 Page 78

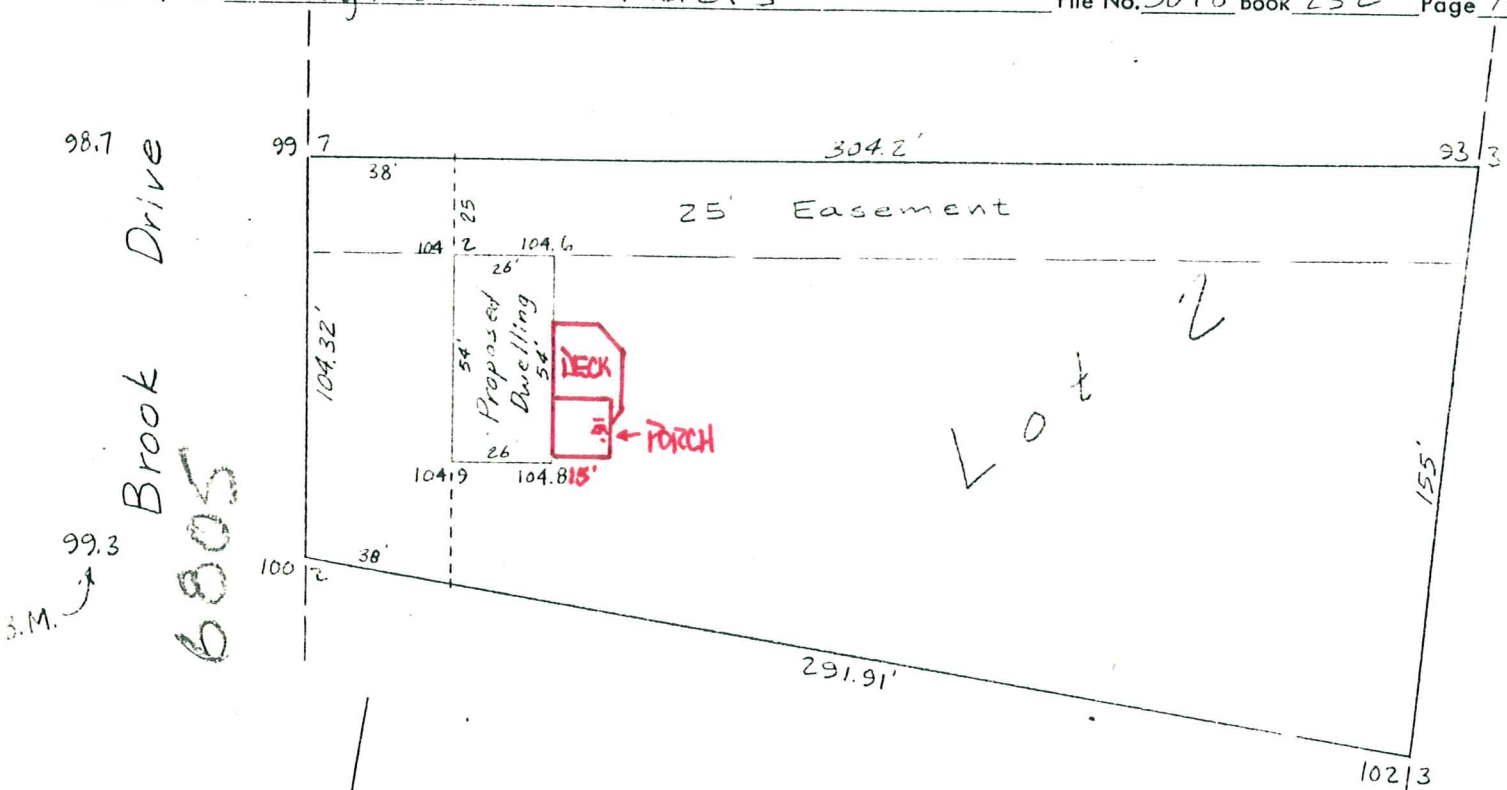

CONCEPT APPROVED
Date 6-4-85
By A.B.
City of Edina Bldg. Dept.
PERMIT No. V-317

Scale
1" = 50'

I hereby certify that this is a true and correct representation of a survey of the boundaries of Lot 2, Block 1, Fellman's Addition Hennepin County, Minnesota and of the location of all buildings thereon, and all visible encroachments, if any, from or on said land. Surveyed by me this 29th day of October, 1964

CARDARELLE & ASSOCIATES, INC.
STATE REG. NO. 6508

6805 BROOK DR

13183