CARDARELLE & ASSOCIATES, INC. | P. O. BOX 6121 | LAND SURVEYORS
HIGHWAY 169 & COUNTY ROAD 18 • 941-3030 • MINNEAPOLIS 24, MINN.

CERTIFICATE OF SURVEY

Survey For: Raymond Builders, Inc. File No. 5048 Book 253 Page 47

$16,000.00

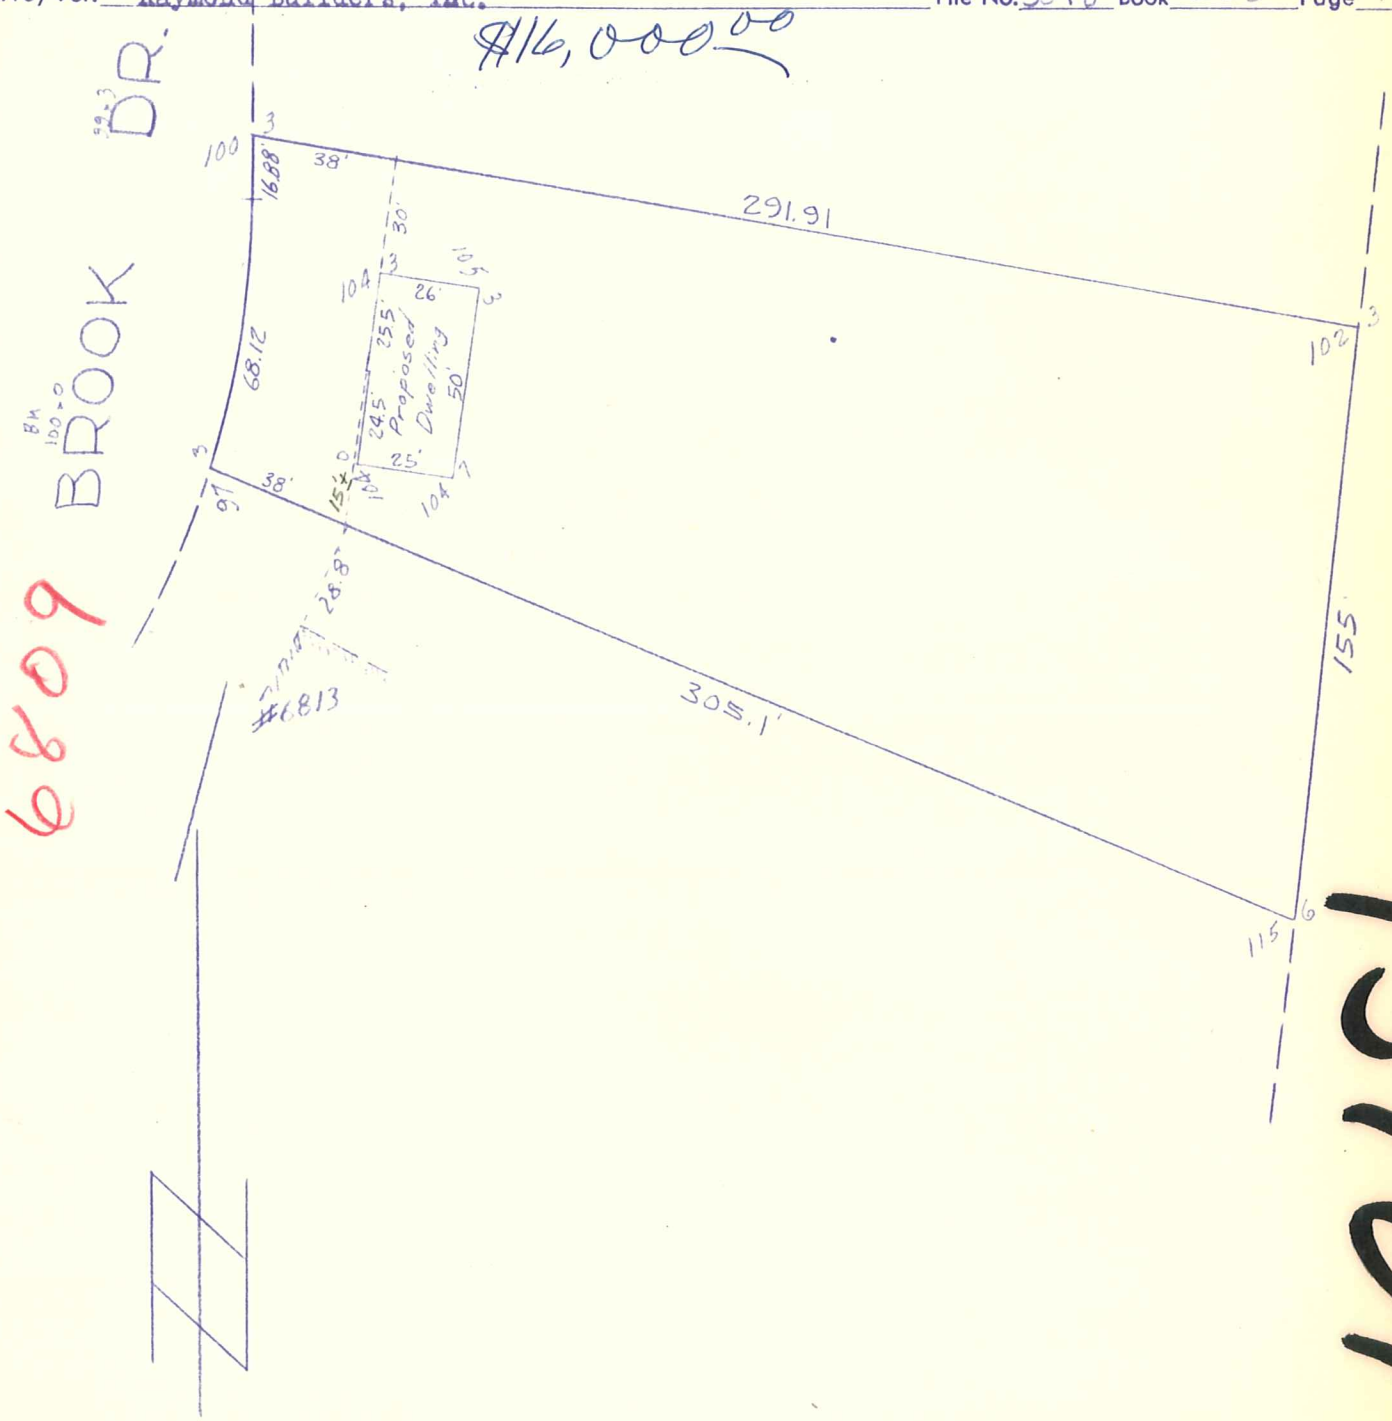

Scale 1" = 50'

I hereby certify that this is a true and correct representation of a survey of the boundaries of Lot 3, Block 1, Fellman's Addition Hennepin County, Minnesota and of the location of all buildings thereon, and all visible encroachments, if any, from or on said land. Surveyed by me this 8TH day of SEPTEMBER, 1964

CARDARELLE & ASSOCIATES, INC.
STATE REG. NO. 6508

6809 BROOK DR

13101