CARDARELLE & ASSOCIATES, INC.
6440 FLYING CLOUD DRIVE

941-3030

LAND SURVEYORS
EDEN PRAIRIE, MINN. 55344

CERTIFICATE OF SURVEY

Survey For: Robert Adam

Book 317 Page 5

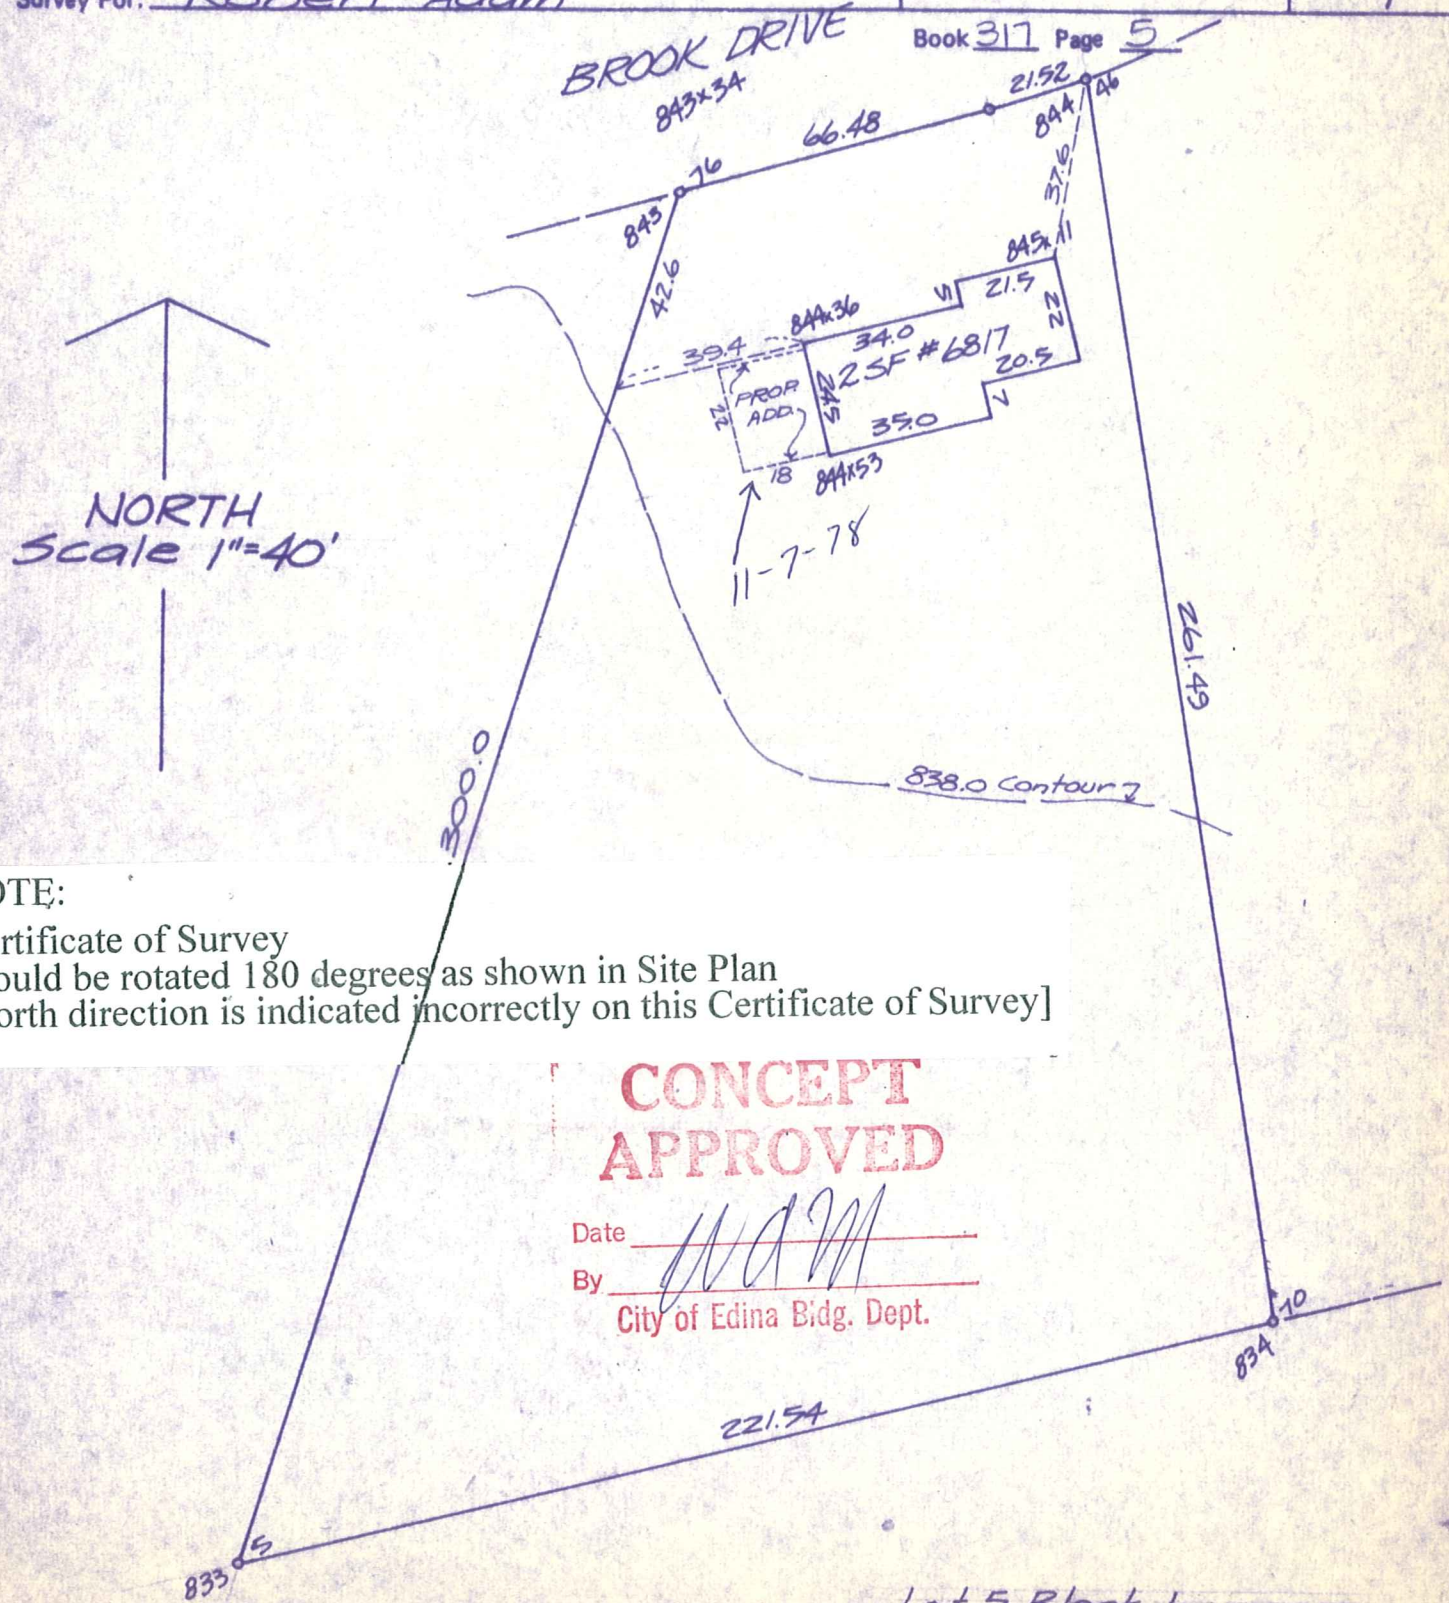

NOTE:
Certificate of Survey
should be rotated 180 degrees as shown in Site Plan
[North direction is indicated incorrectly on this Certificate of Survey]

CONCEPT APPROVED
Date
By
City of Edina Bldg. Dept.

I hereby certify that this is a true and correct representation of a survey of the boundaries of Lot 5, Block 1, Fellmans Addition Hennepin County, Minnesota and of the location of all buildings thereon, and all visible encroachments, if any, from or on said land. Surveyed by me this 21st day of September 19 78.

CARDARELLE & ASSOCIATES, INC.
STATE REG. NO. 6508

6817 BROOK DR