11750

EGAN, FIELD & NOWAK

SURVEYORS

129 WEST LAKE STREET — MINNEAPOLIS 8, MINN.

ESTAB. 1872

CERTIFICATE OF SURVEY

For DIETRICT - FRANCIS

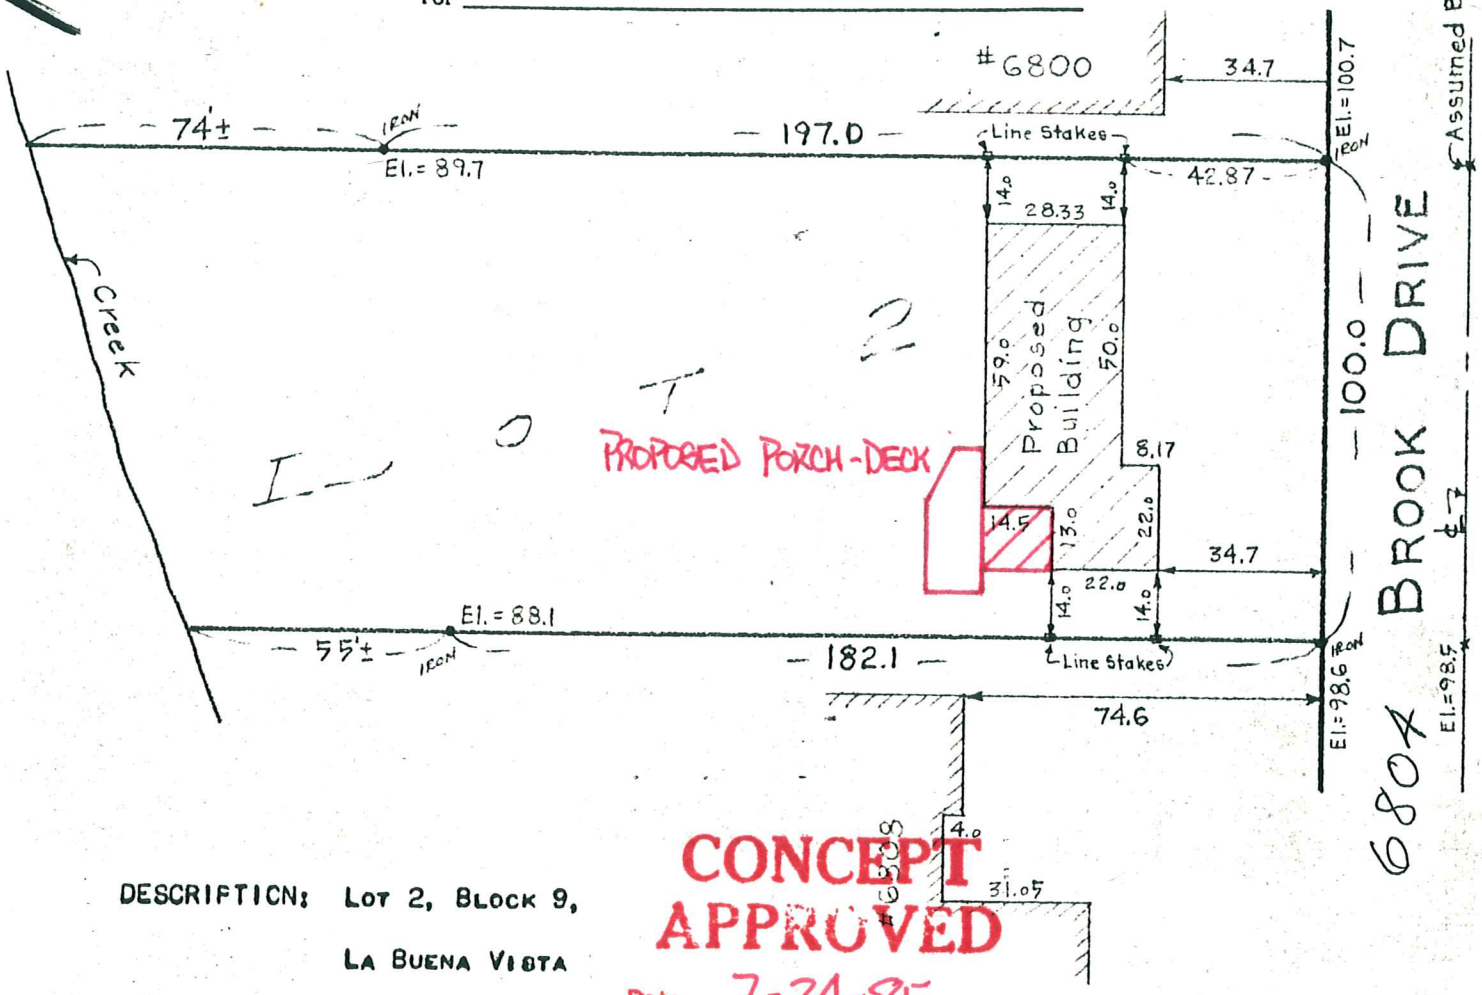

DESCRIPTION: LOT 2, BLOCK 9, LA BUENA VISTA

SCALE: 1" - 40'

CONCEPT APPROVED

Date 7-24-85

By G.B.

City of Edina Bldg. Dept.

PERMIT NO. V-457

We hereby certify that this is a true and correct representation of a survey of the boundaries of the land above described and of the location of all buildings, if any, thereon, and all visible encroachments, if any, from or on said land.

Dated this 7TH day of MAY, 1962. EGAN, FIELD & NOWAK Surveyors by [signature]

File No.	4720	Book No.	1593 - 15

6804 BROOK DR