EGAN, FIELD & NOWAK

SURVEYORS

129 WEST LAKE STREET — E F N ESTAB. 1872 — MINNEAPOLIS 8, MINN.

CERTIFICATE OF SURVEY

For DIETRICH-FRANCIS CO., INC.

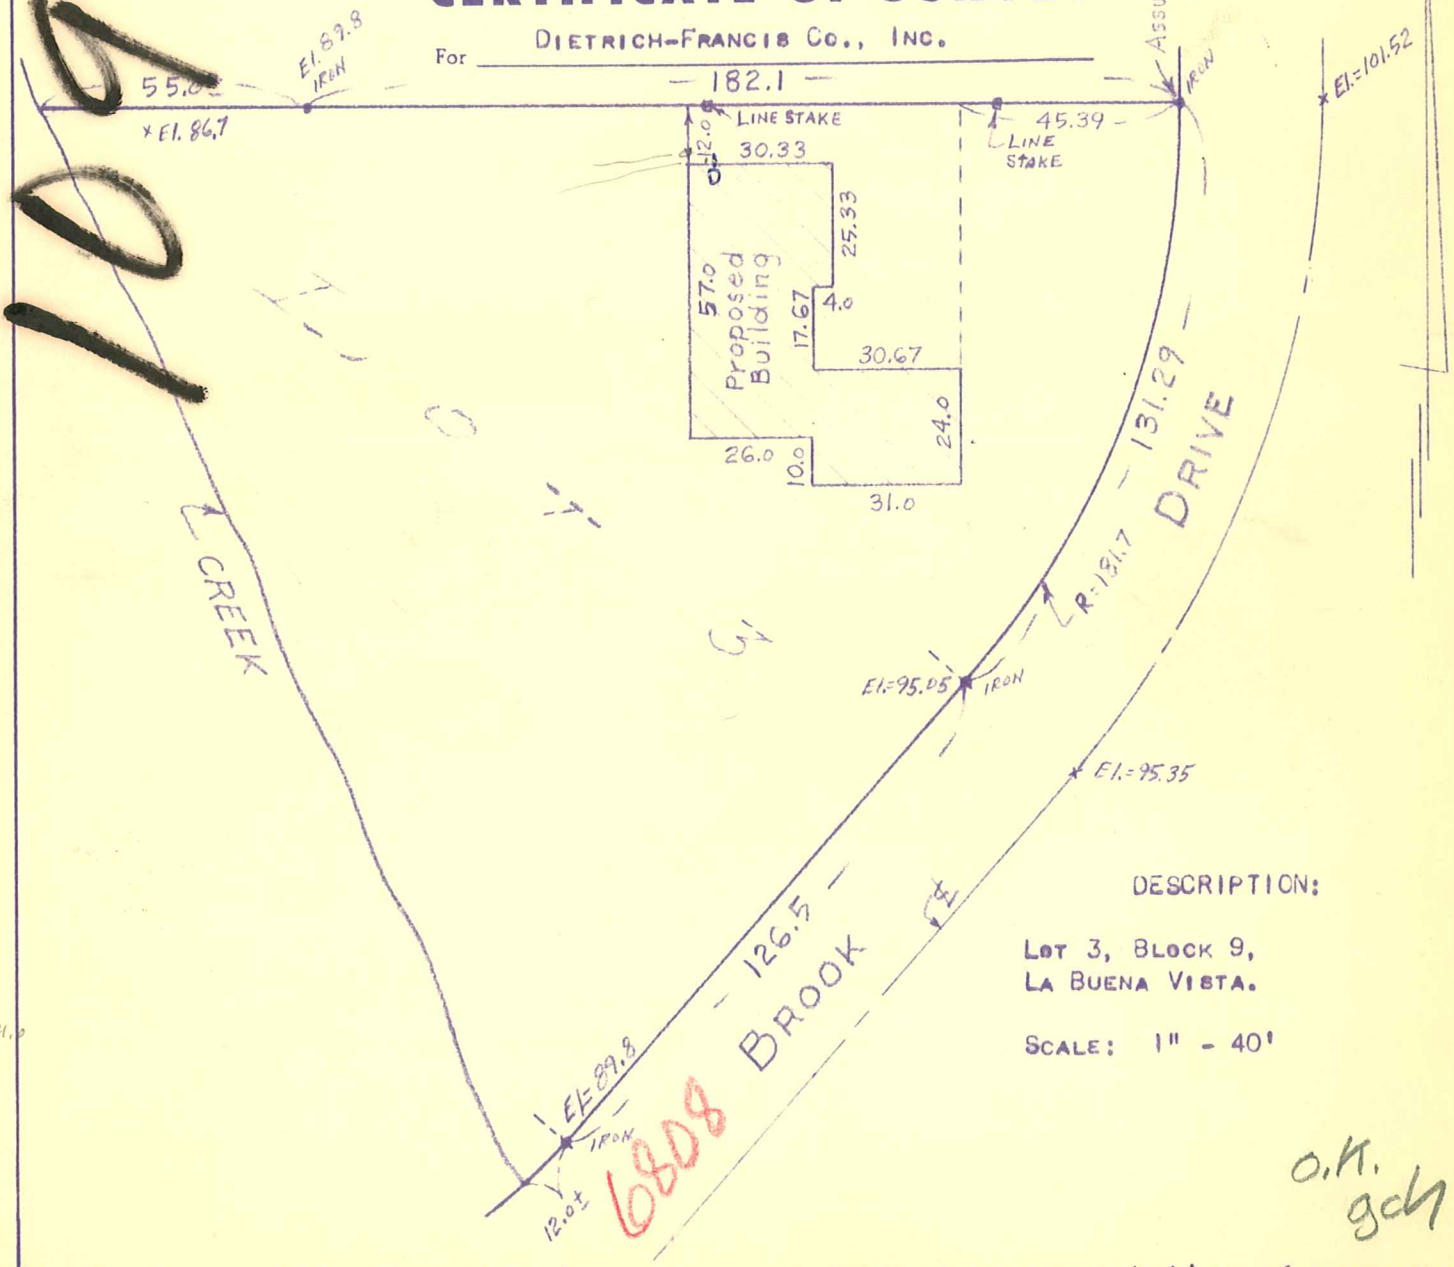

DESCRIPTION:

LOT 3, BLOCK 9,
LA BUENA VISTA.

SCALE: 1" - 40'

O.K.
gch

We hereby certify that this is a true and correct representation of a survey of the boundaries of the land above described and of the location of all buildings, if any, thereon, and all visible encroachments, if any, from or on said land.

Dated this 8TH day of DECEMBER, 1960. EGAN, FIELD & NOWAK Surveyors

by Arthur Ostlund

File No.	4720	Book No.	1537 - 26

6808 BROOK DR