CARDARELLE & ASSOCIATES, INC.
6440 FLYING CLOUD DRIVE

941-3030

LAND SURVEYORS
EDEN PRAIRIE, MINN. 55343

CERTIFICATE OF SURVEY

Survey For: Rudy Trones

Book 301 Page 9

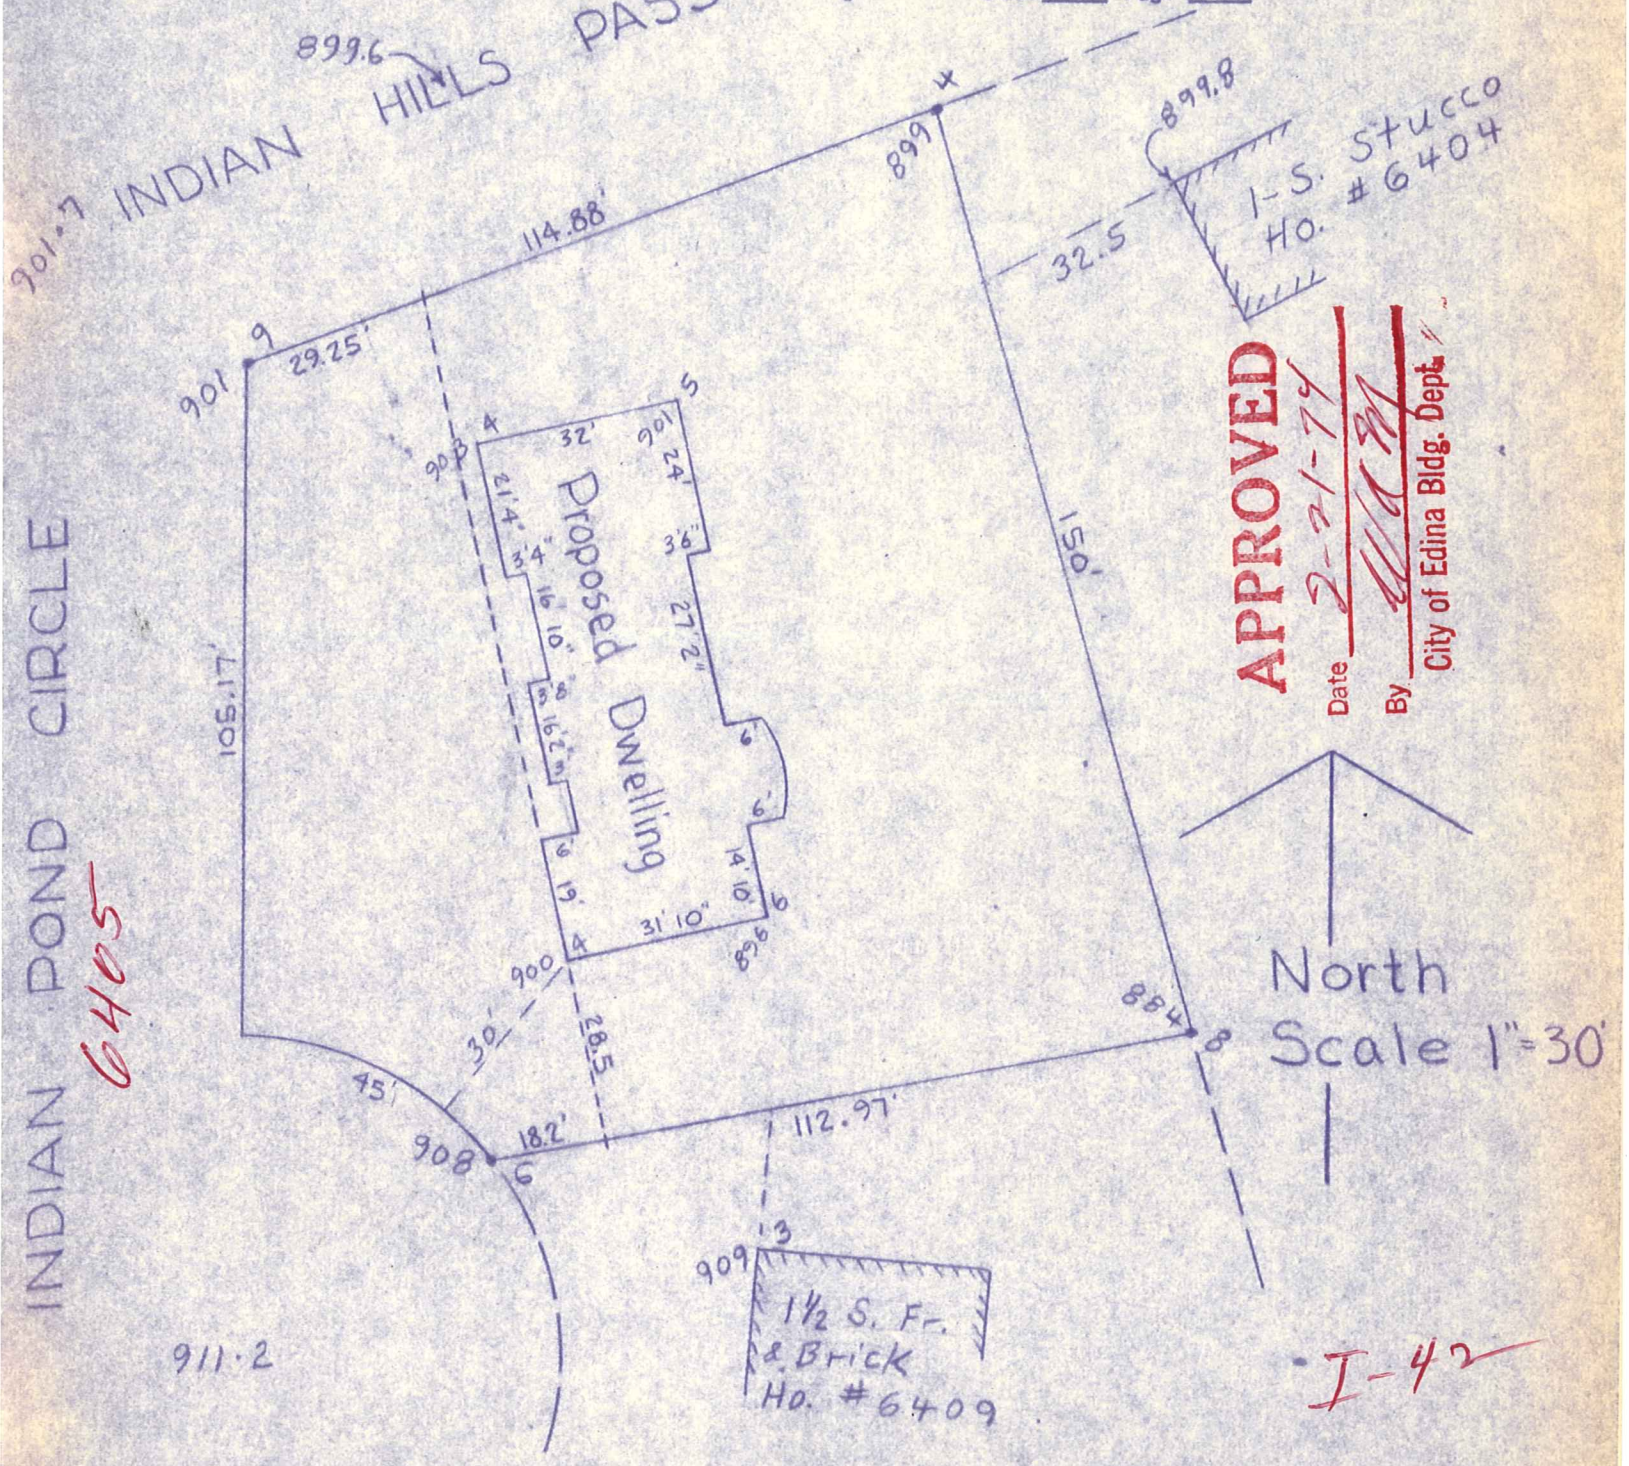

APPROVED
Date 2-21-74
By
City of Edina Bldg. Dept.

Proposed Garage Floor Elev. = _____

I hereby certify that this is a true and correct representation of a survey of the boundaries of Lot 1, Block 1, Cherokee Hills 7th Addition Hennepin County, Minnesota and of the location of all buildings thereon, and all visible encroachments, if any, from or on said land. Surveyed by me this 18th day of Feb. 1974

06.116.21.13.0047

RECEIVED FEB 20 1974
6405 INDIAN POND CIR

CARDARELLE & ASSOCIATES, INC.
STATE REG. NO. 6508