CALVIN H. HEDLUND
Land Surveyor Civil Engineer
4818 Overlook Lake Circle
Bloomington, Minnesota 55437
888 2080

Surveyor's Certificate

JOB NO.

SURVEY FOR: [illegible]
DESCRIBED AS: Lot 3, Block 1, [illegible] HILLS 7TH ADDITION, [illegible] Minnesota and reserving [illegible] drainage and utility easements as shown on the record plat thereof.

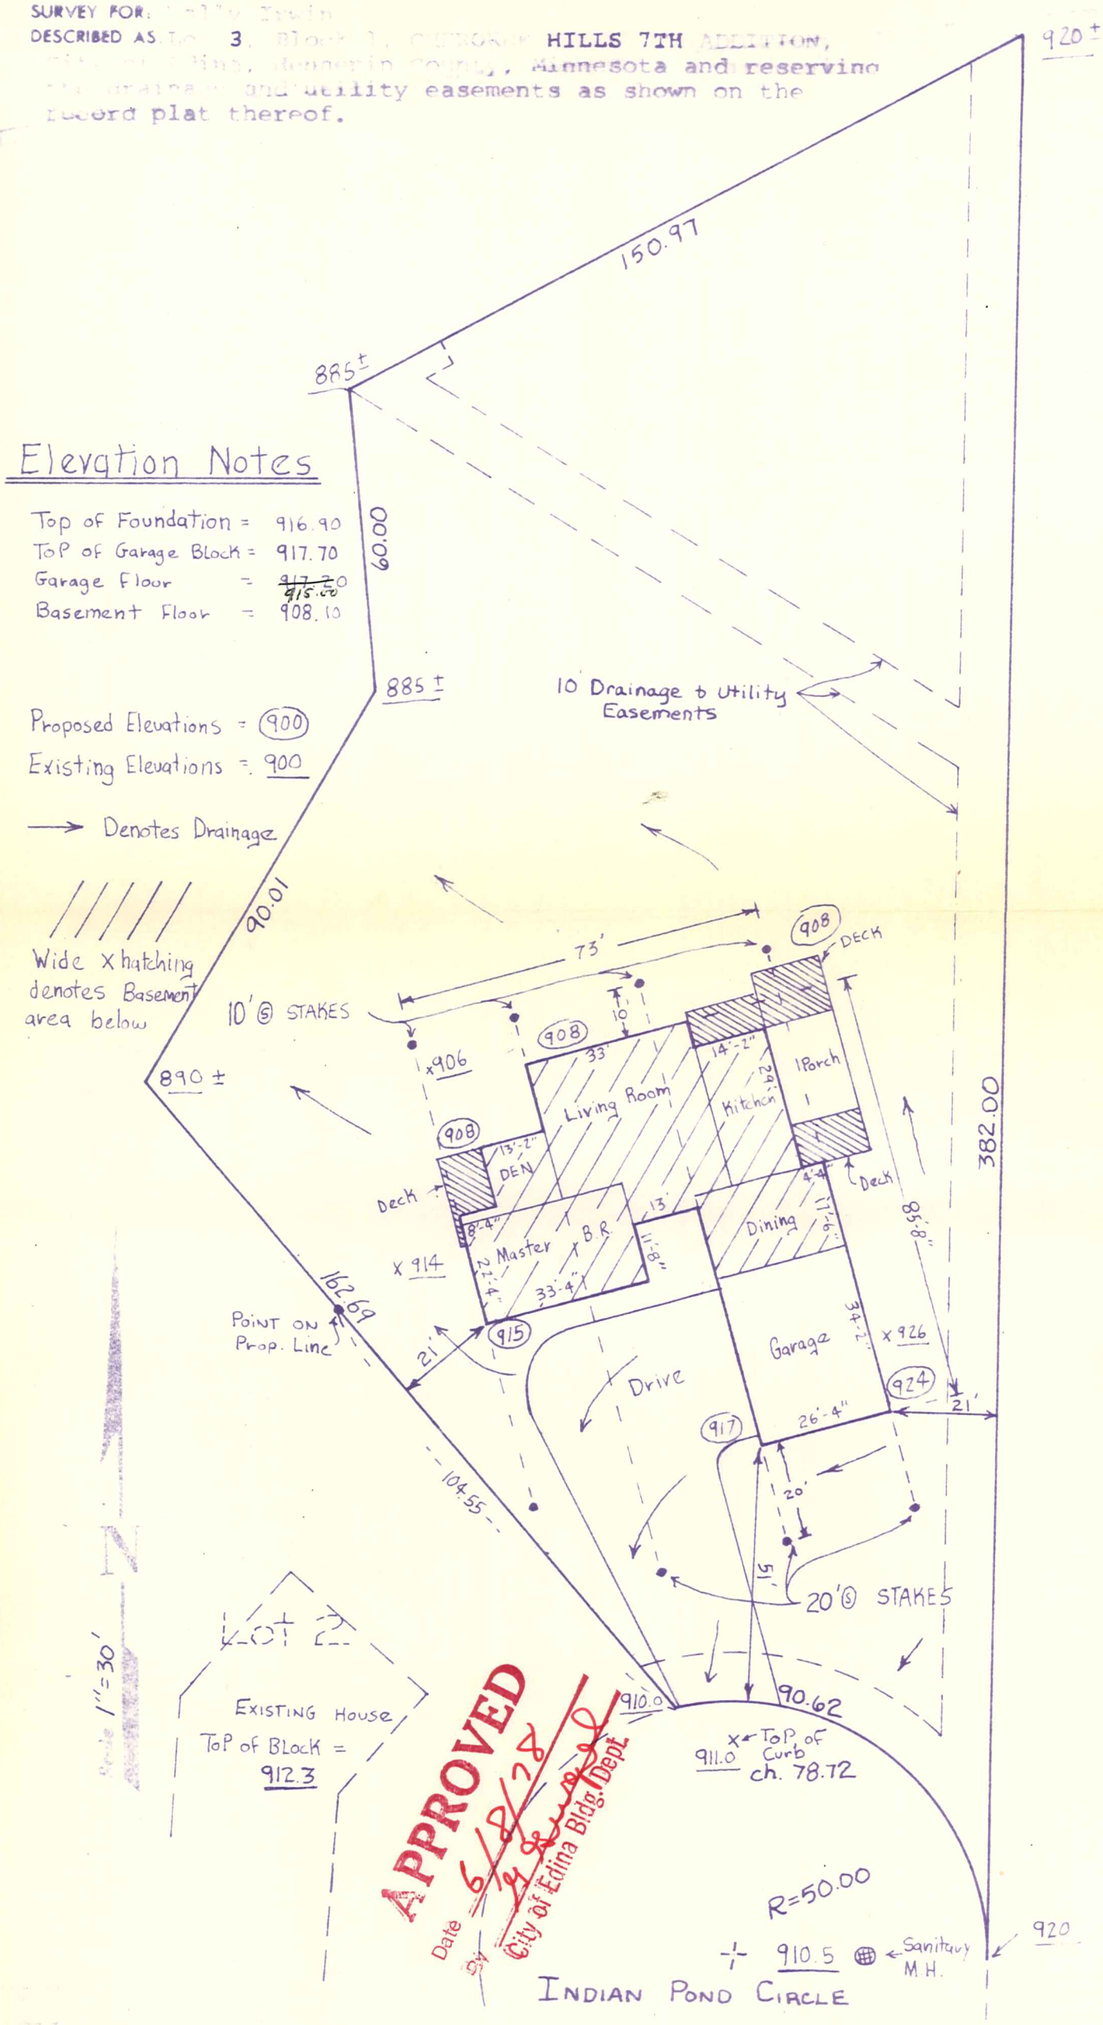

APPROVED
Date 6/8/78
By [illegible]
City of Edina Bldg. Dept.

CERTIFICATE OF SURVEY
I hereby certify that on May 12, 1978 I surveyed the property described above and that the above plat is a correct representation of said survey.

06-116-21-13-0049
6415 INDIAN POND C

Calvin H. Hedlund
Calvin H. Hedlund, Minn. Reg. No. 5942