CALVIN H. HEDLUND
Land Surveyor Civil Engineer
4818 Overlook Lake Circle
Bloomington, Minnesota 55437
888 2080

Surveyor's Certificate

JOB NO.

BUILDING DEPARTMENT OCT 18 2011 CITY OF EDINA

SURVEY FOR:
DESCRIBED AS: 3, HILLS 7TH, Minnesota and reserving drainage and utility easements as shown on the record plat thereof.

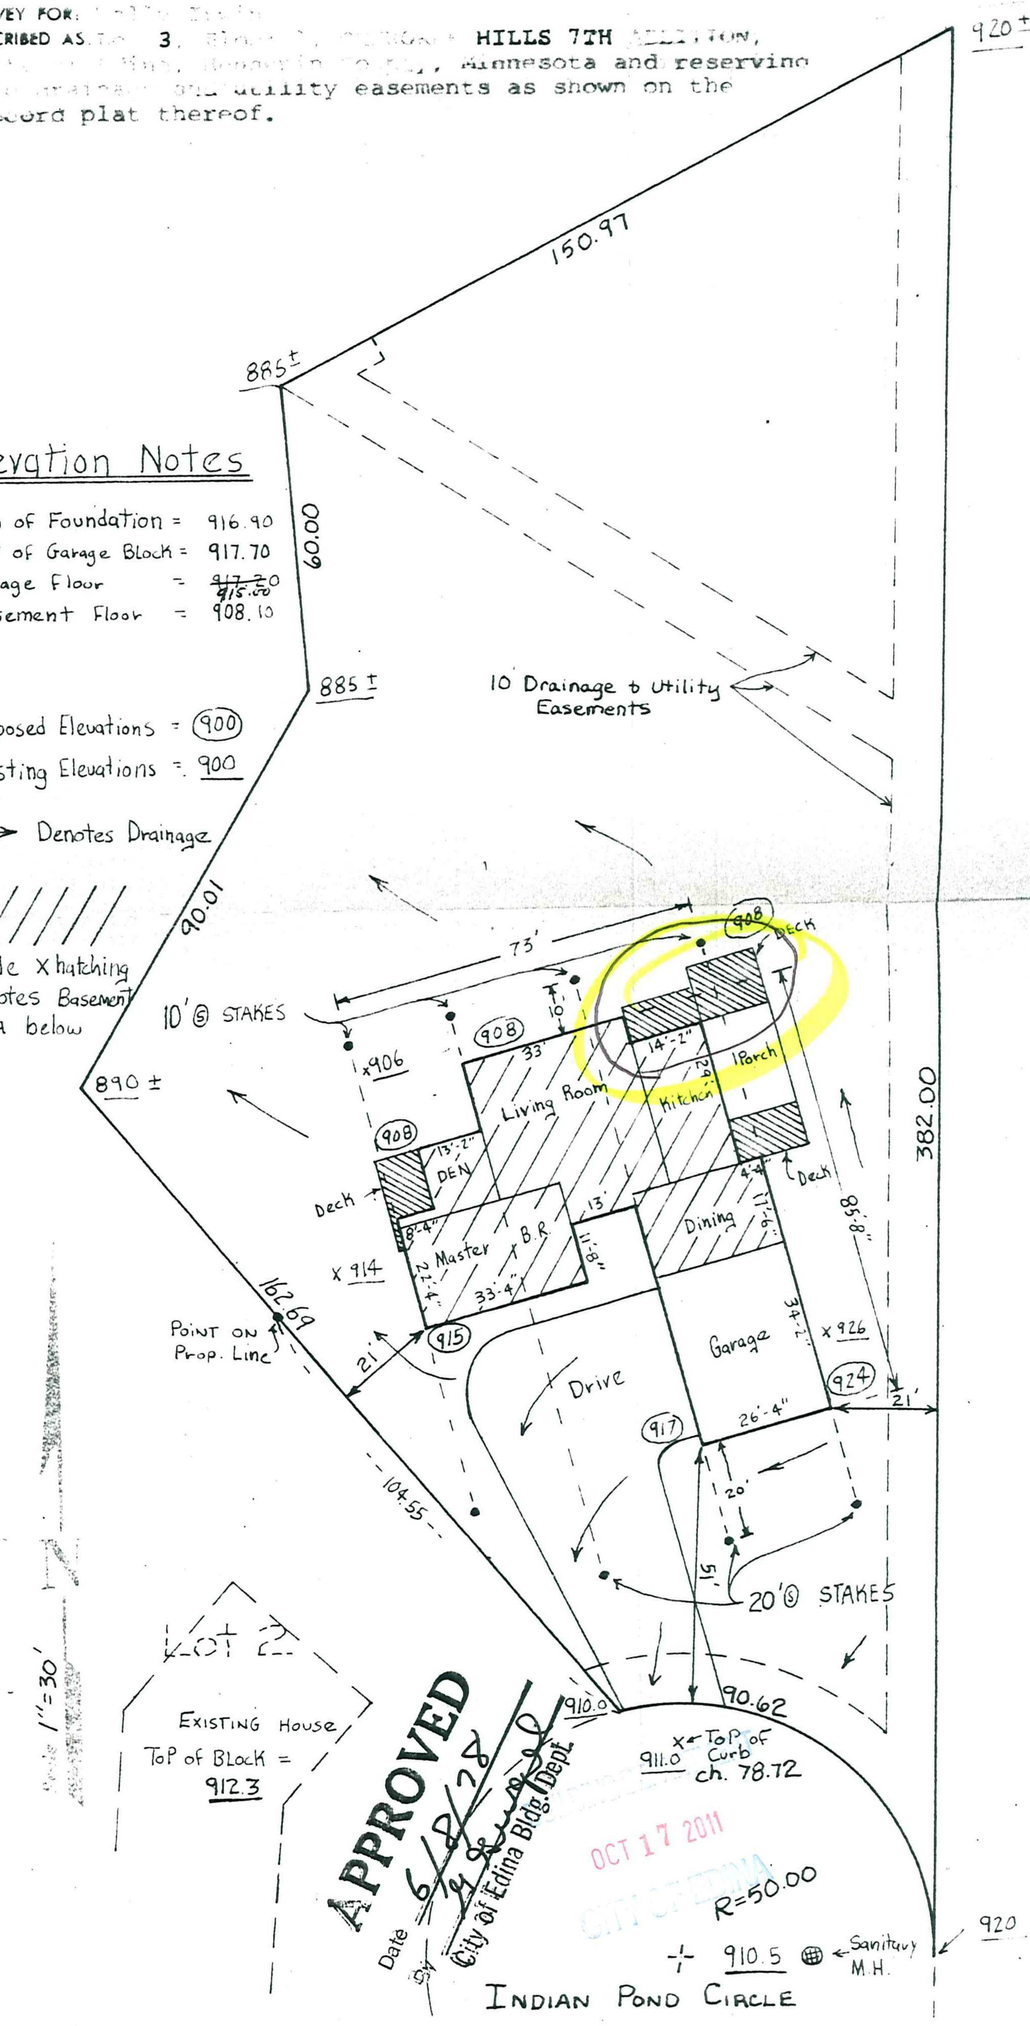

Elevation Notes

Top of Foundation = 916.90
Top of Garage Block = 917.70
Garage Floor = ~~917.70~~ 915.00
Basement Floor = 908.10

Proposed Elevations = (900)
Existing Elevations = 900

→ Denotes Drainage

Wide X hatching denotes Basement area below

APPROVED
Date 6/8/78
City of Edina Bldg. Dept.

OCT 17 2011
CITY OF EDINA

06-116-21-13-0049
6415 Indian Pond Cir.

CERTIFICATE OF SURVEY
I hereby certify that on May 12, 1978 I surveyed the property described above and that the above plat is a correct representation of said survey.

06-116-21-13-0049
6415 INDIAN POND CIR.

Calvin H. Hedlund
Calvin H. Hedlund, Minn. Reg. No. 5942

5