CARDARELLE & ASSOCIATES, INC.
P. O. BOX 24021 • 941-3030 • LAND SURVEYORS
EDINA, MINN. 55424

CERTIFICATE OF SURVEY

Survey For: Folke R. Victorsen File No.____ Book ____ Page 63

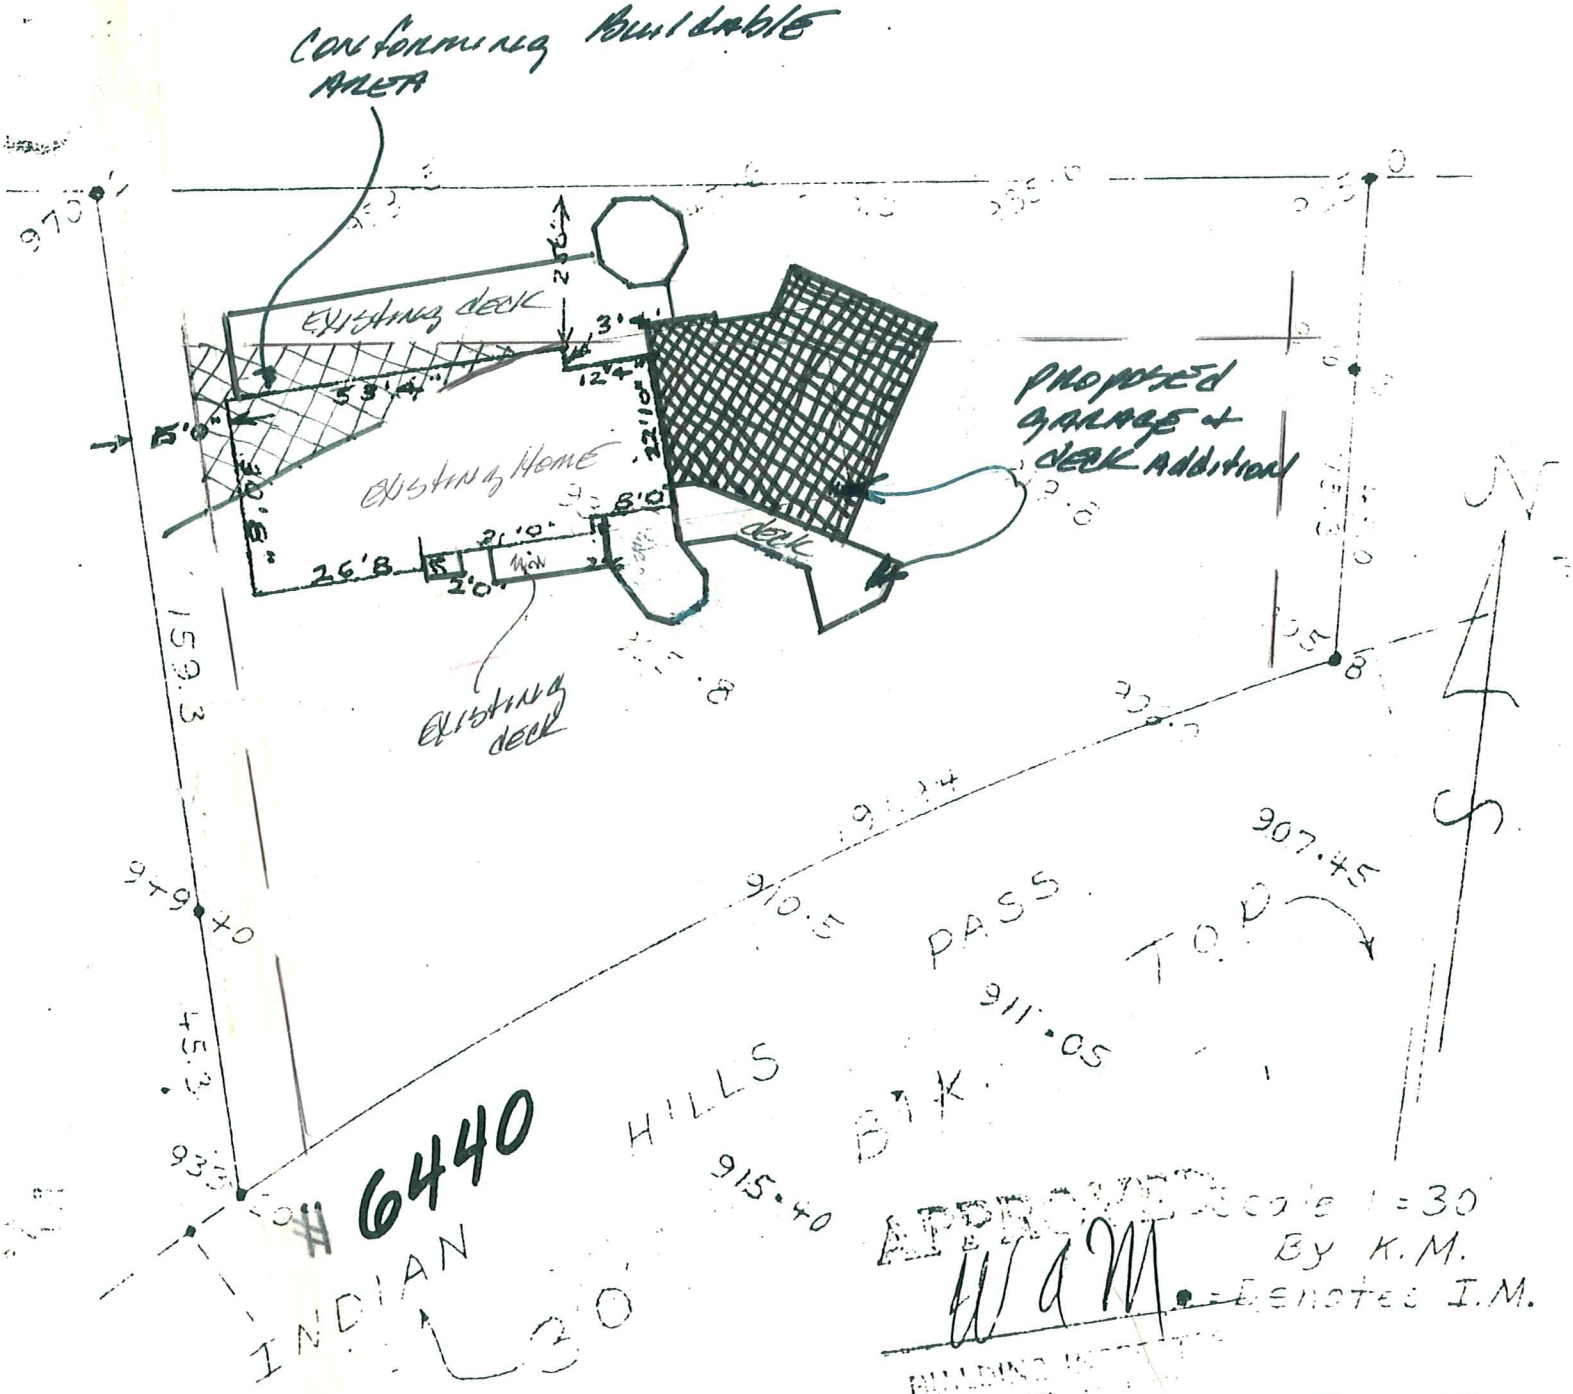

APPROVED Scale 1=30
By K.M.
• = Denotes I.M.

F-249

I hereby certify that this is a true and correct representation of a survey of the boundaries of Lot 11, Blk. 1, Indian Hills Hennepin County, Minnesota and of the location of all buildings thereon, and all visible encroachments, if any, from or on said land. Surveyed by me this 9th day of June, 1971.

04.30.1987
06.116.21.13.0062
6440 INDIAN HILLS PASS

CARDARELLE & ASSOCIATES, INC.
STATE REG. NO. 6508