CARDARELLE & ASSOCIATES, INC.
P. O. BOX 24021 • 941-3030 • LAND SURVEYORS
EDINA, MINN. 55424

CERTIFICATE OF SURVEY

Survey For: Folke R. Victorsen File No. ____ Book 283 Page 63

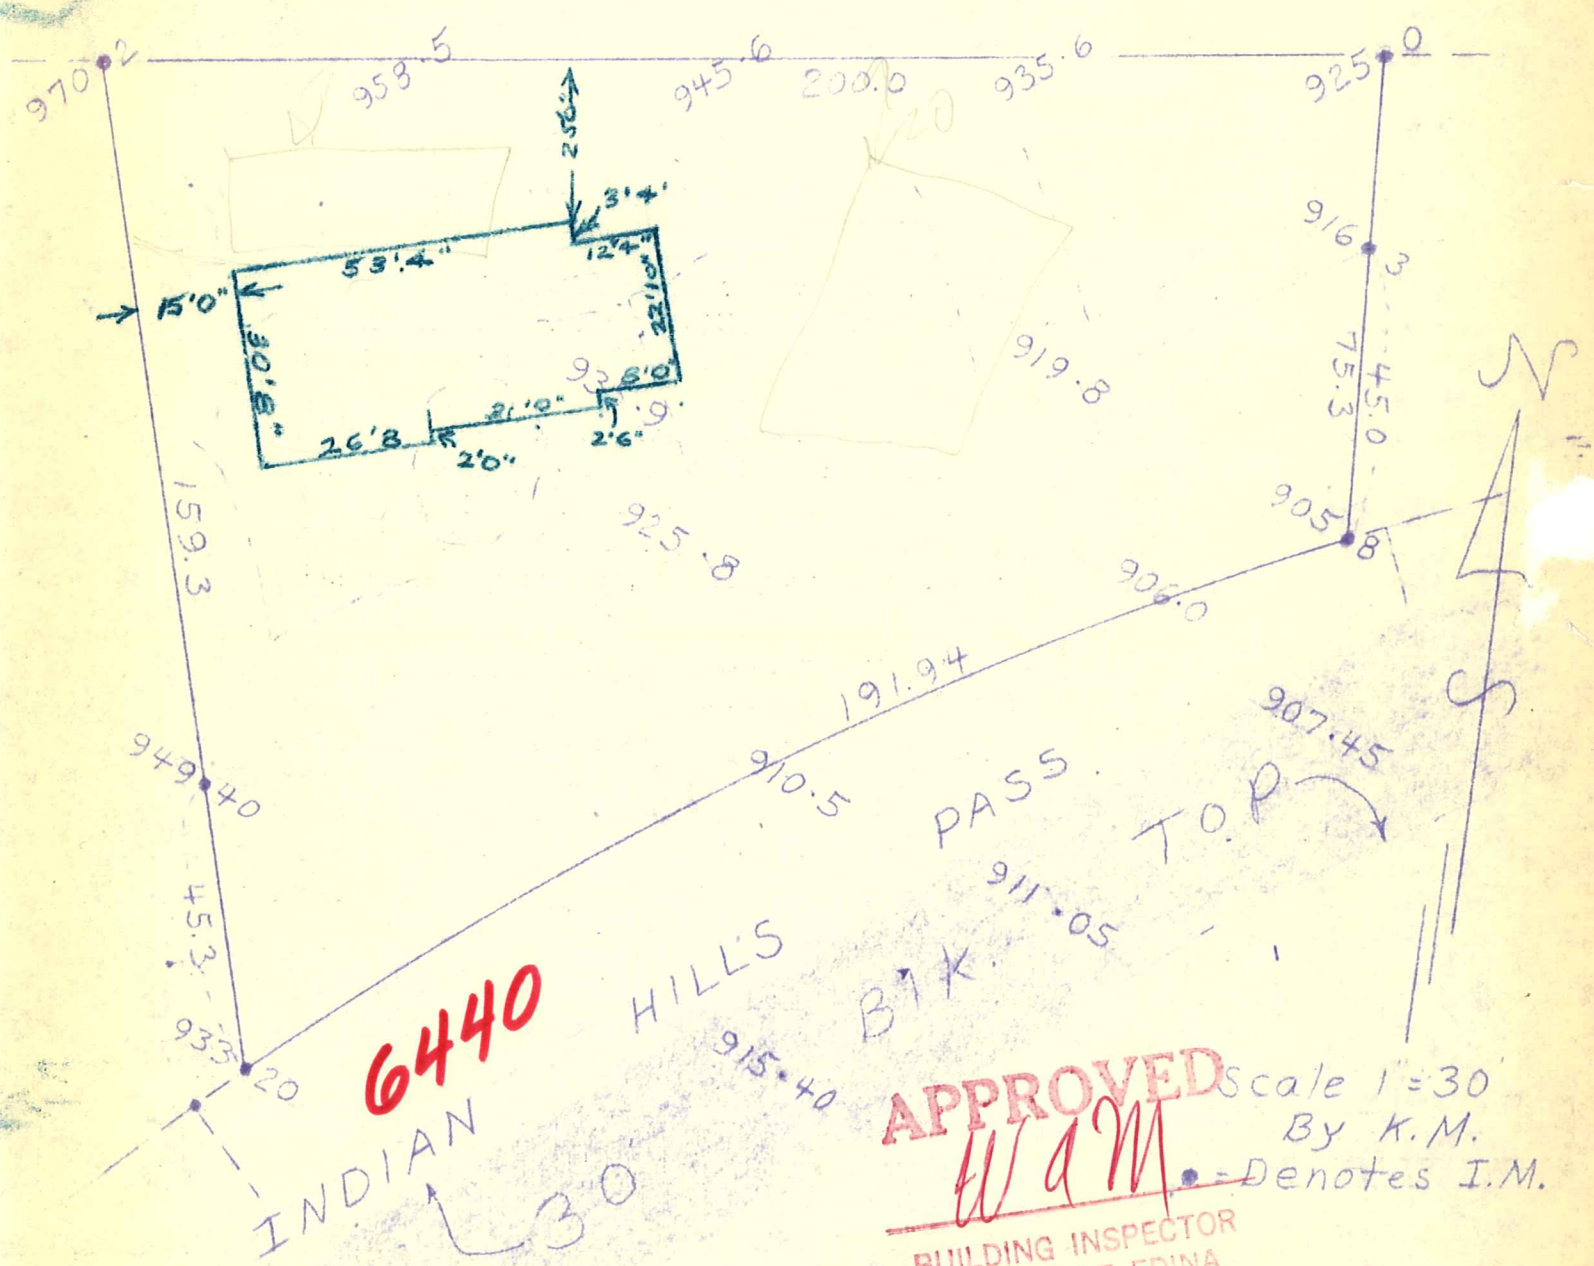

6440

APPROVED
W a M
BUILDING INSPECTOR
VILLAGE OF EDINA

F-249

I hereby certify that this is a true and correct representation of a survey of the boundaries of Lot 11, Blk. 1, Indian Hills Hennepin County, Minnesota and of the location of all buildings thereon, and all visible encroachments, if any, from or on said land. Surveyed by me this 9th day of June 19 71.

06-116-21-13-0062

RECEIVED JUN 10 1971

6440 INDIAN HILLS PASS

CARDARELLE & ASSOCIATES, INC.
STATE REG. NO. 6508