LOT AND FARM SURVEYS
CONSTRUCTION SURVEYS

TOPOGRAPHICAL
PLATTING

ROBERT A. BUSCH

Land Surveyor

REGISTERED UNDER LAWS OF STATE OF MINNESOTA

PHONE 824-8439

1507 W. 31ST ST. MINNEAPOLIS, MINN. 55408

Surveyor's Certificate

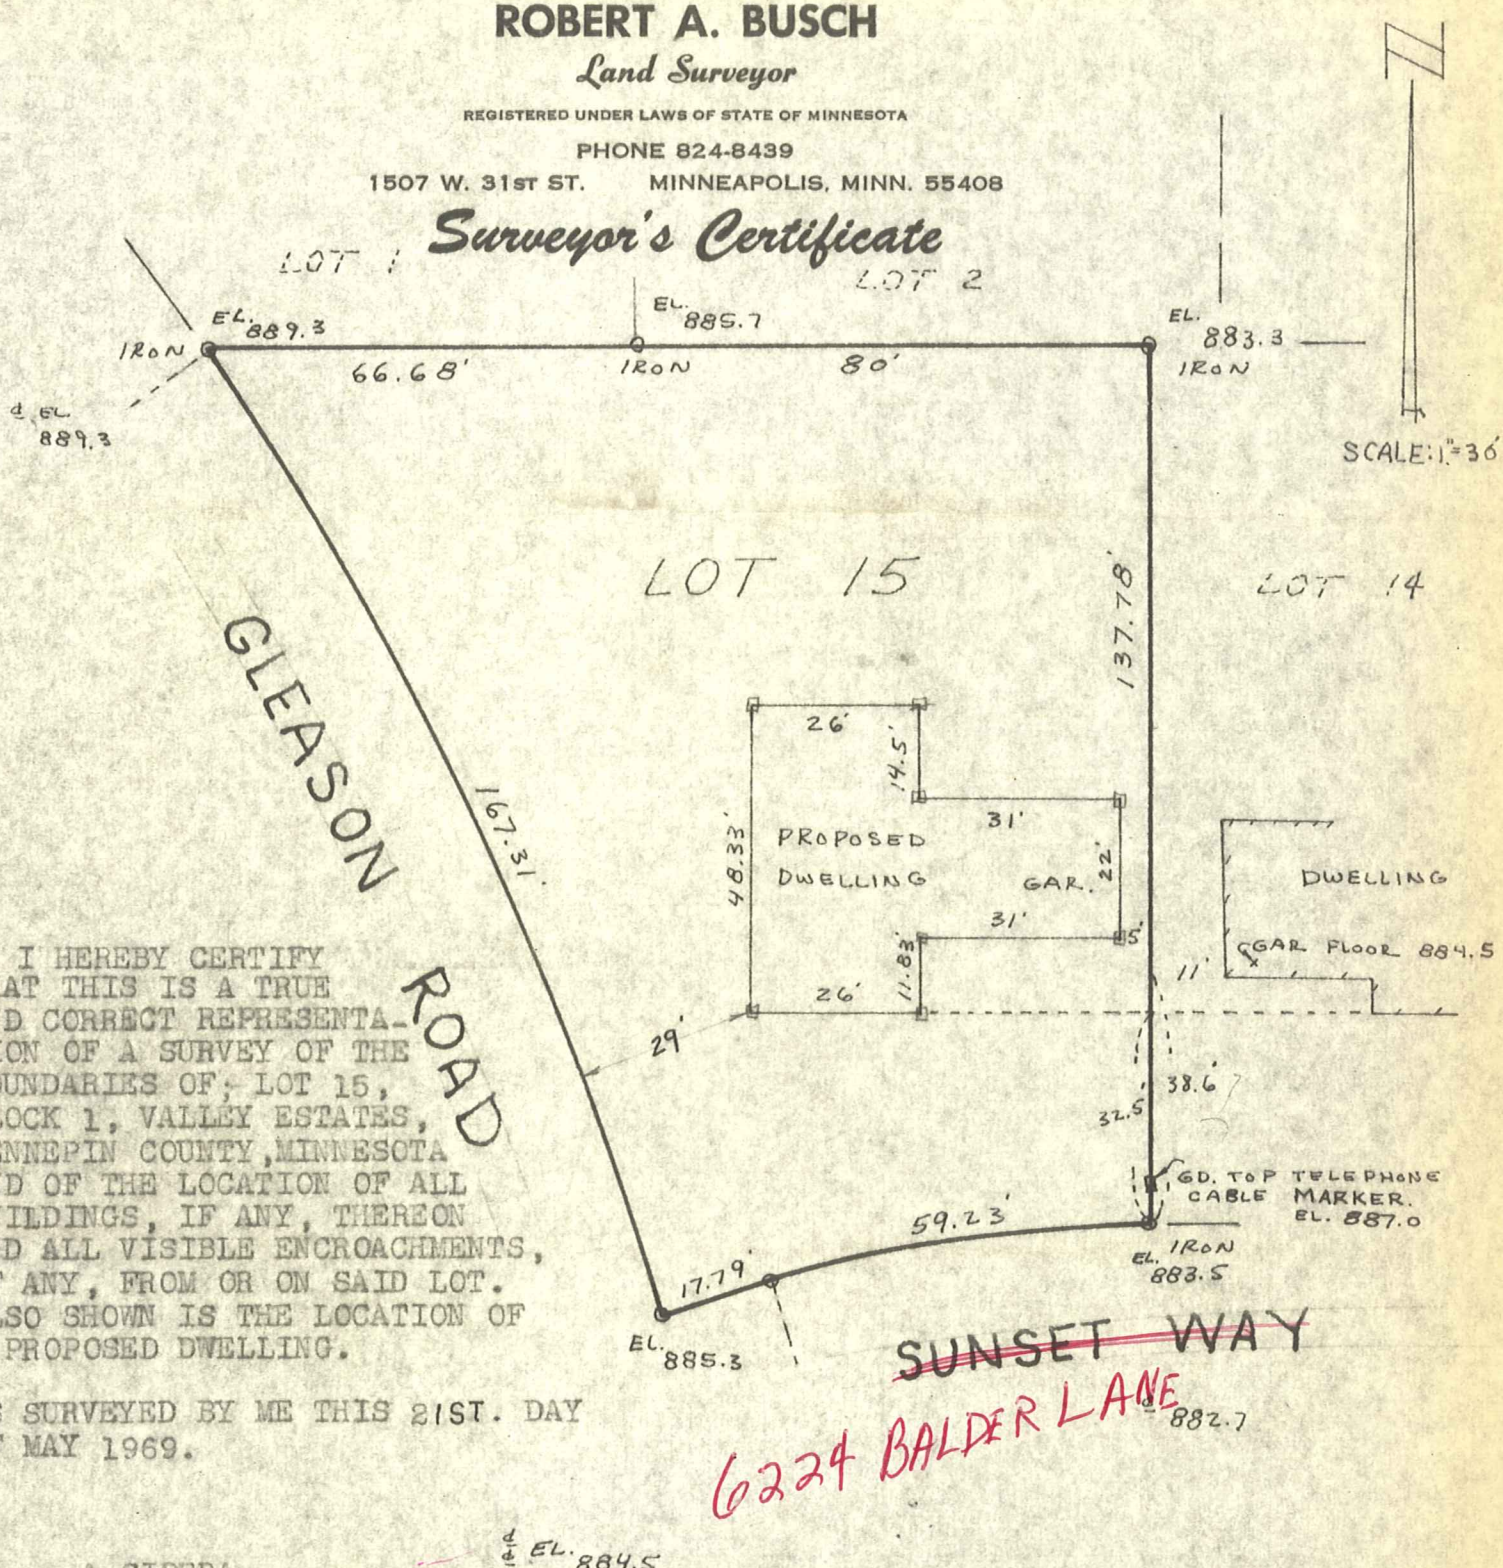

I HEREBY CERTIFY THAT THIS IS A TRUE AND CORRECT REPRESENTATION OF A SURVEY OF THE BOUNDARIES OF; LOT 15, BLOCK 1, VALLEY ESTATES, HENNEPIN COUNTY, MINNESOTA AND OF THE LOCATION OF ALL BUILDINGS, IF ANY, THEREON AND ALL VISIBLE ENCROACHMENTS, IF ANY, FROM OR ON SAID LOT. ALSO SHOWN IS THE LOCATION OF A PROPOSED DWELLING.

AS SURVEYED BY ME THIS 21ST. DAY OF MAY 1969.

A. SIPERA

RECEIVED MAY 29 1969

SIGNED Robert A. Busch
MINNESOTA REGISTRATION No. 7089

6224 BALDER LA