LOT AND FARM SURVEYS
CONSTRUCTION SURVEYS

TOPOGRAPHICAL
PLATTING

ROBERT A. BUSCH

Land Surveyor

REGISTERED UNDER LAWS OF STATE OF MINNESOTA

PHONE 724-6308

2821 30TH AVE. SO. MINNEAPOLIS, MINN. 55406

Surveyor's Certificate

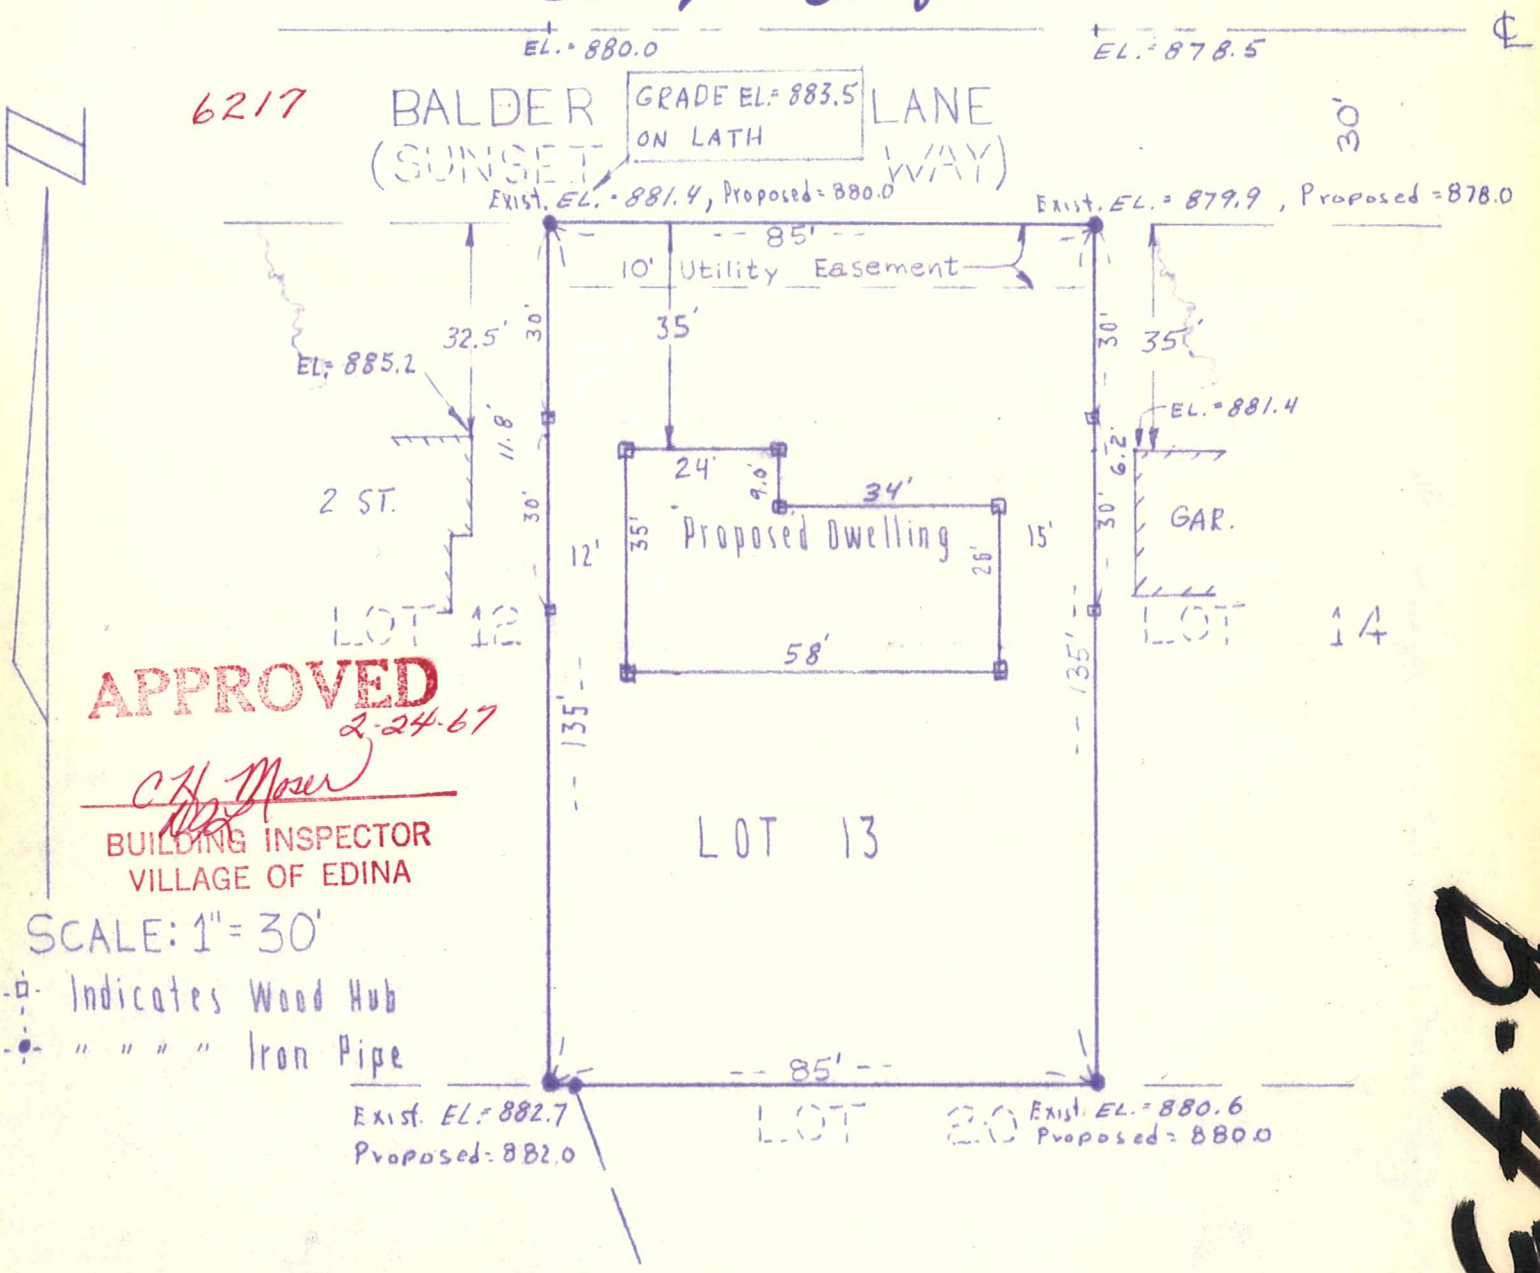

APPROVED
2-24-67
C H Moser
BUILDING INSPECTOR
VILLAGE OF EDINA

SCALE: 1" = 30'

Indicates Wood Hub

" " " " Iron Pipe

I hereby certify that this is a true and correct representation of a survey of the boundaries of:
Lot 13, Block 3, VALLEY ESTATES, Hennepin County, Minnesota, and of the location of all buildings, if any, thereon, and all visible encroachments, if any, from or on said land.
Certificate shows the location of a proposed dwelling.
As surveyed by me this 16th day of FEBRUARY, 1966 A.D.

SIGNED Robert A. Busch
MINNESOTA REGISTRATION No. 7089

RECEIVED FEB 24 1967

For John Palmer

6217 BALDER LA

8-43