LOT AND FARM SURVEYS
CONSTRUCTION SURVEYS

TOPOGRAPHICAL
PLATTING

ROBERT A. BUSCH

Land Surveyor

REGISTERED UNDER LAWS OF STATE OF MINNESOTA

PHONE 724-6308

2821 30TH AVE. SO. MINNEAPOLIS, MINN. 55406

Surveyor's Certificate

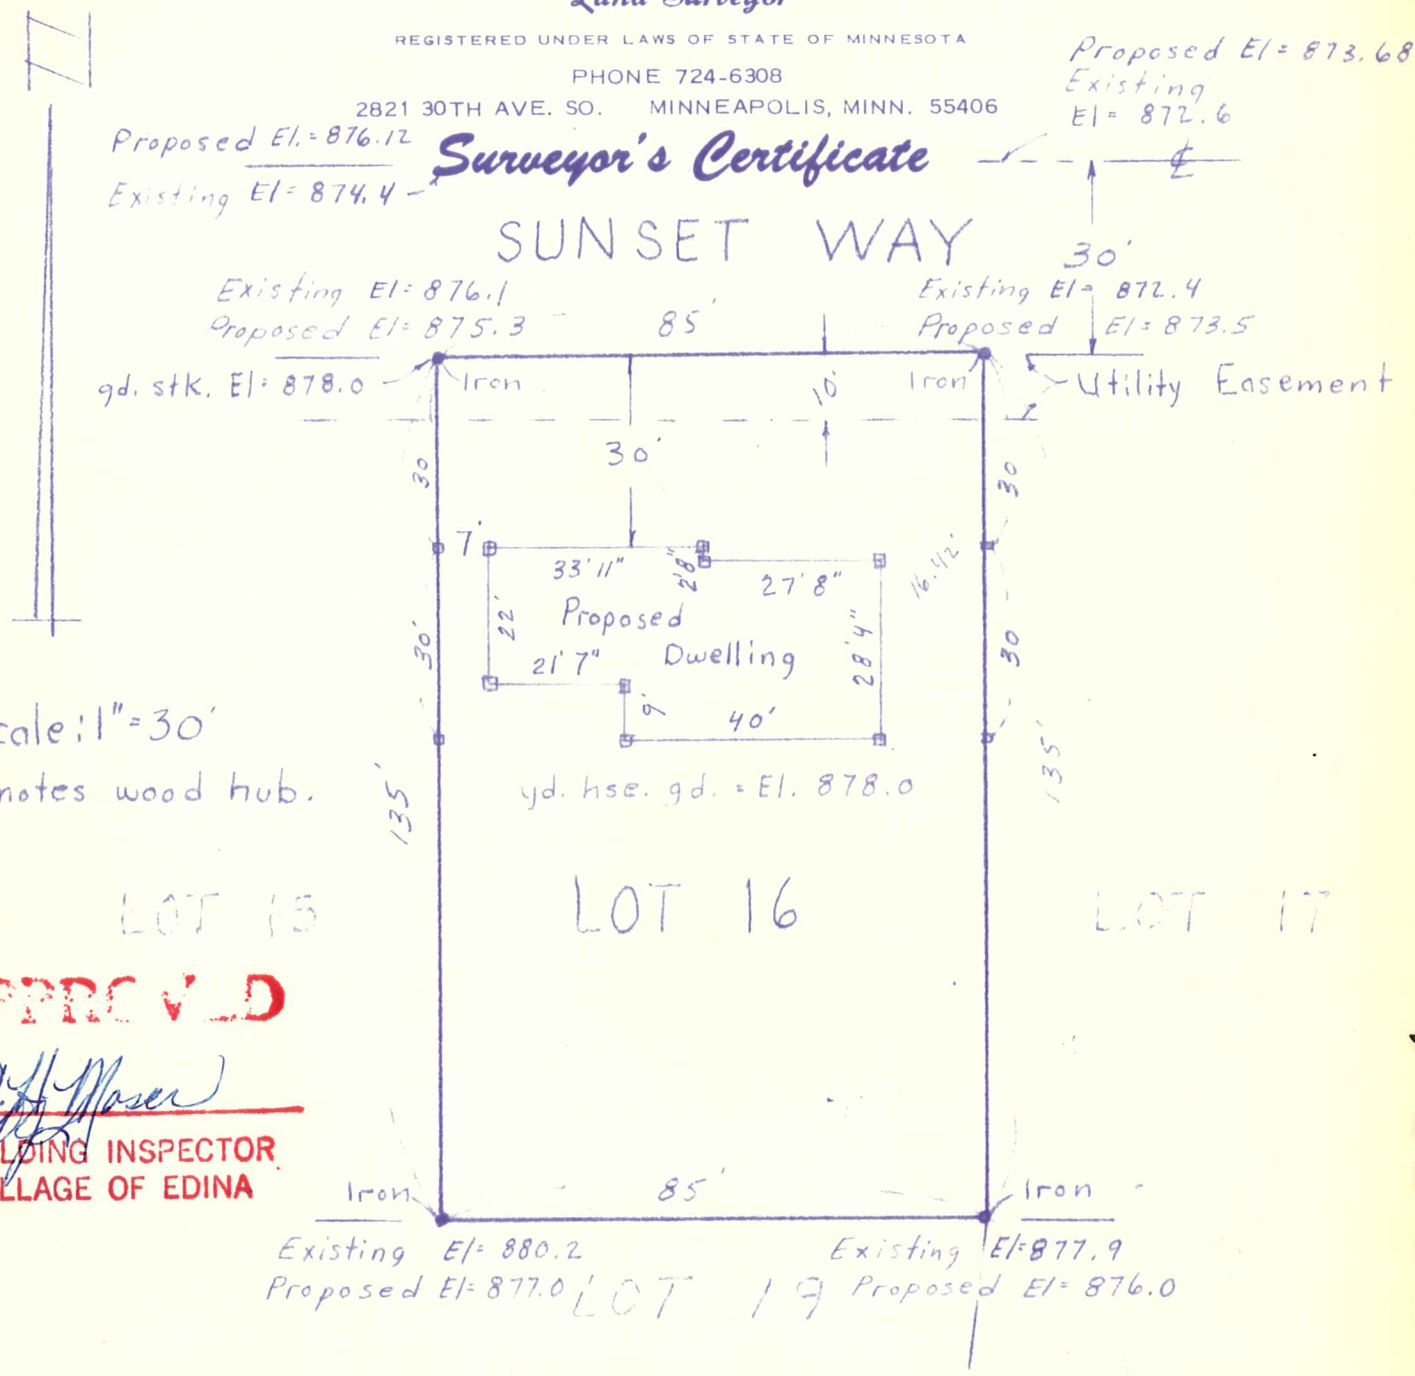

APPROVED

BUILDING INSPECTOR
VILLAGE OF EDINA

13665

I hereby certify that this is a true and correct representation of a survey of the boundaries of; Lot 16, Block 3, VALLEY ESTATES, Hennepin County, Minnesota and of the location of all buildings and visible encroachments ; if any , from or on said lot.
As surveyed by me this 31st. day of August, 1965 A.D.
Certificate shows the location of a proposed dwelling as staked this 31st . day of August, 1965 A.D.

6205 BALDER LANE

Peterson - builder
Coffman

SIGNED Robert A. Busch
MINNESOTA REGISTRATION No. 7089

~~6205 SUNSET WAY~~

6205 BALDER LA