CARDARELLE & ASSOCIATES, INC.
P. O. BOX 24021 • 941-3030 • LAND SURVEYORS
EDINA, MINN. 55424

CERTIFICATE OF SURVEY

Survey For: Monahan Builders File No. 4612 Book 297 Page 17

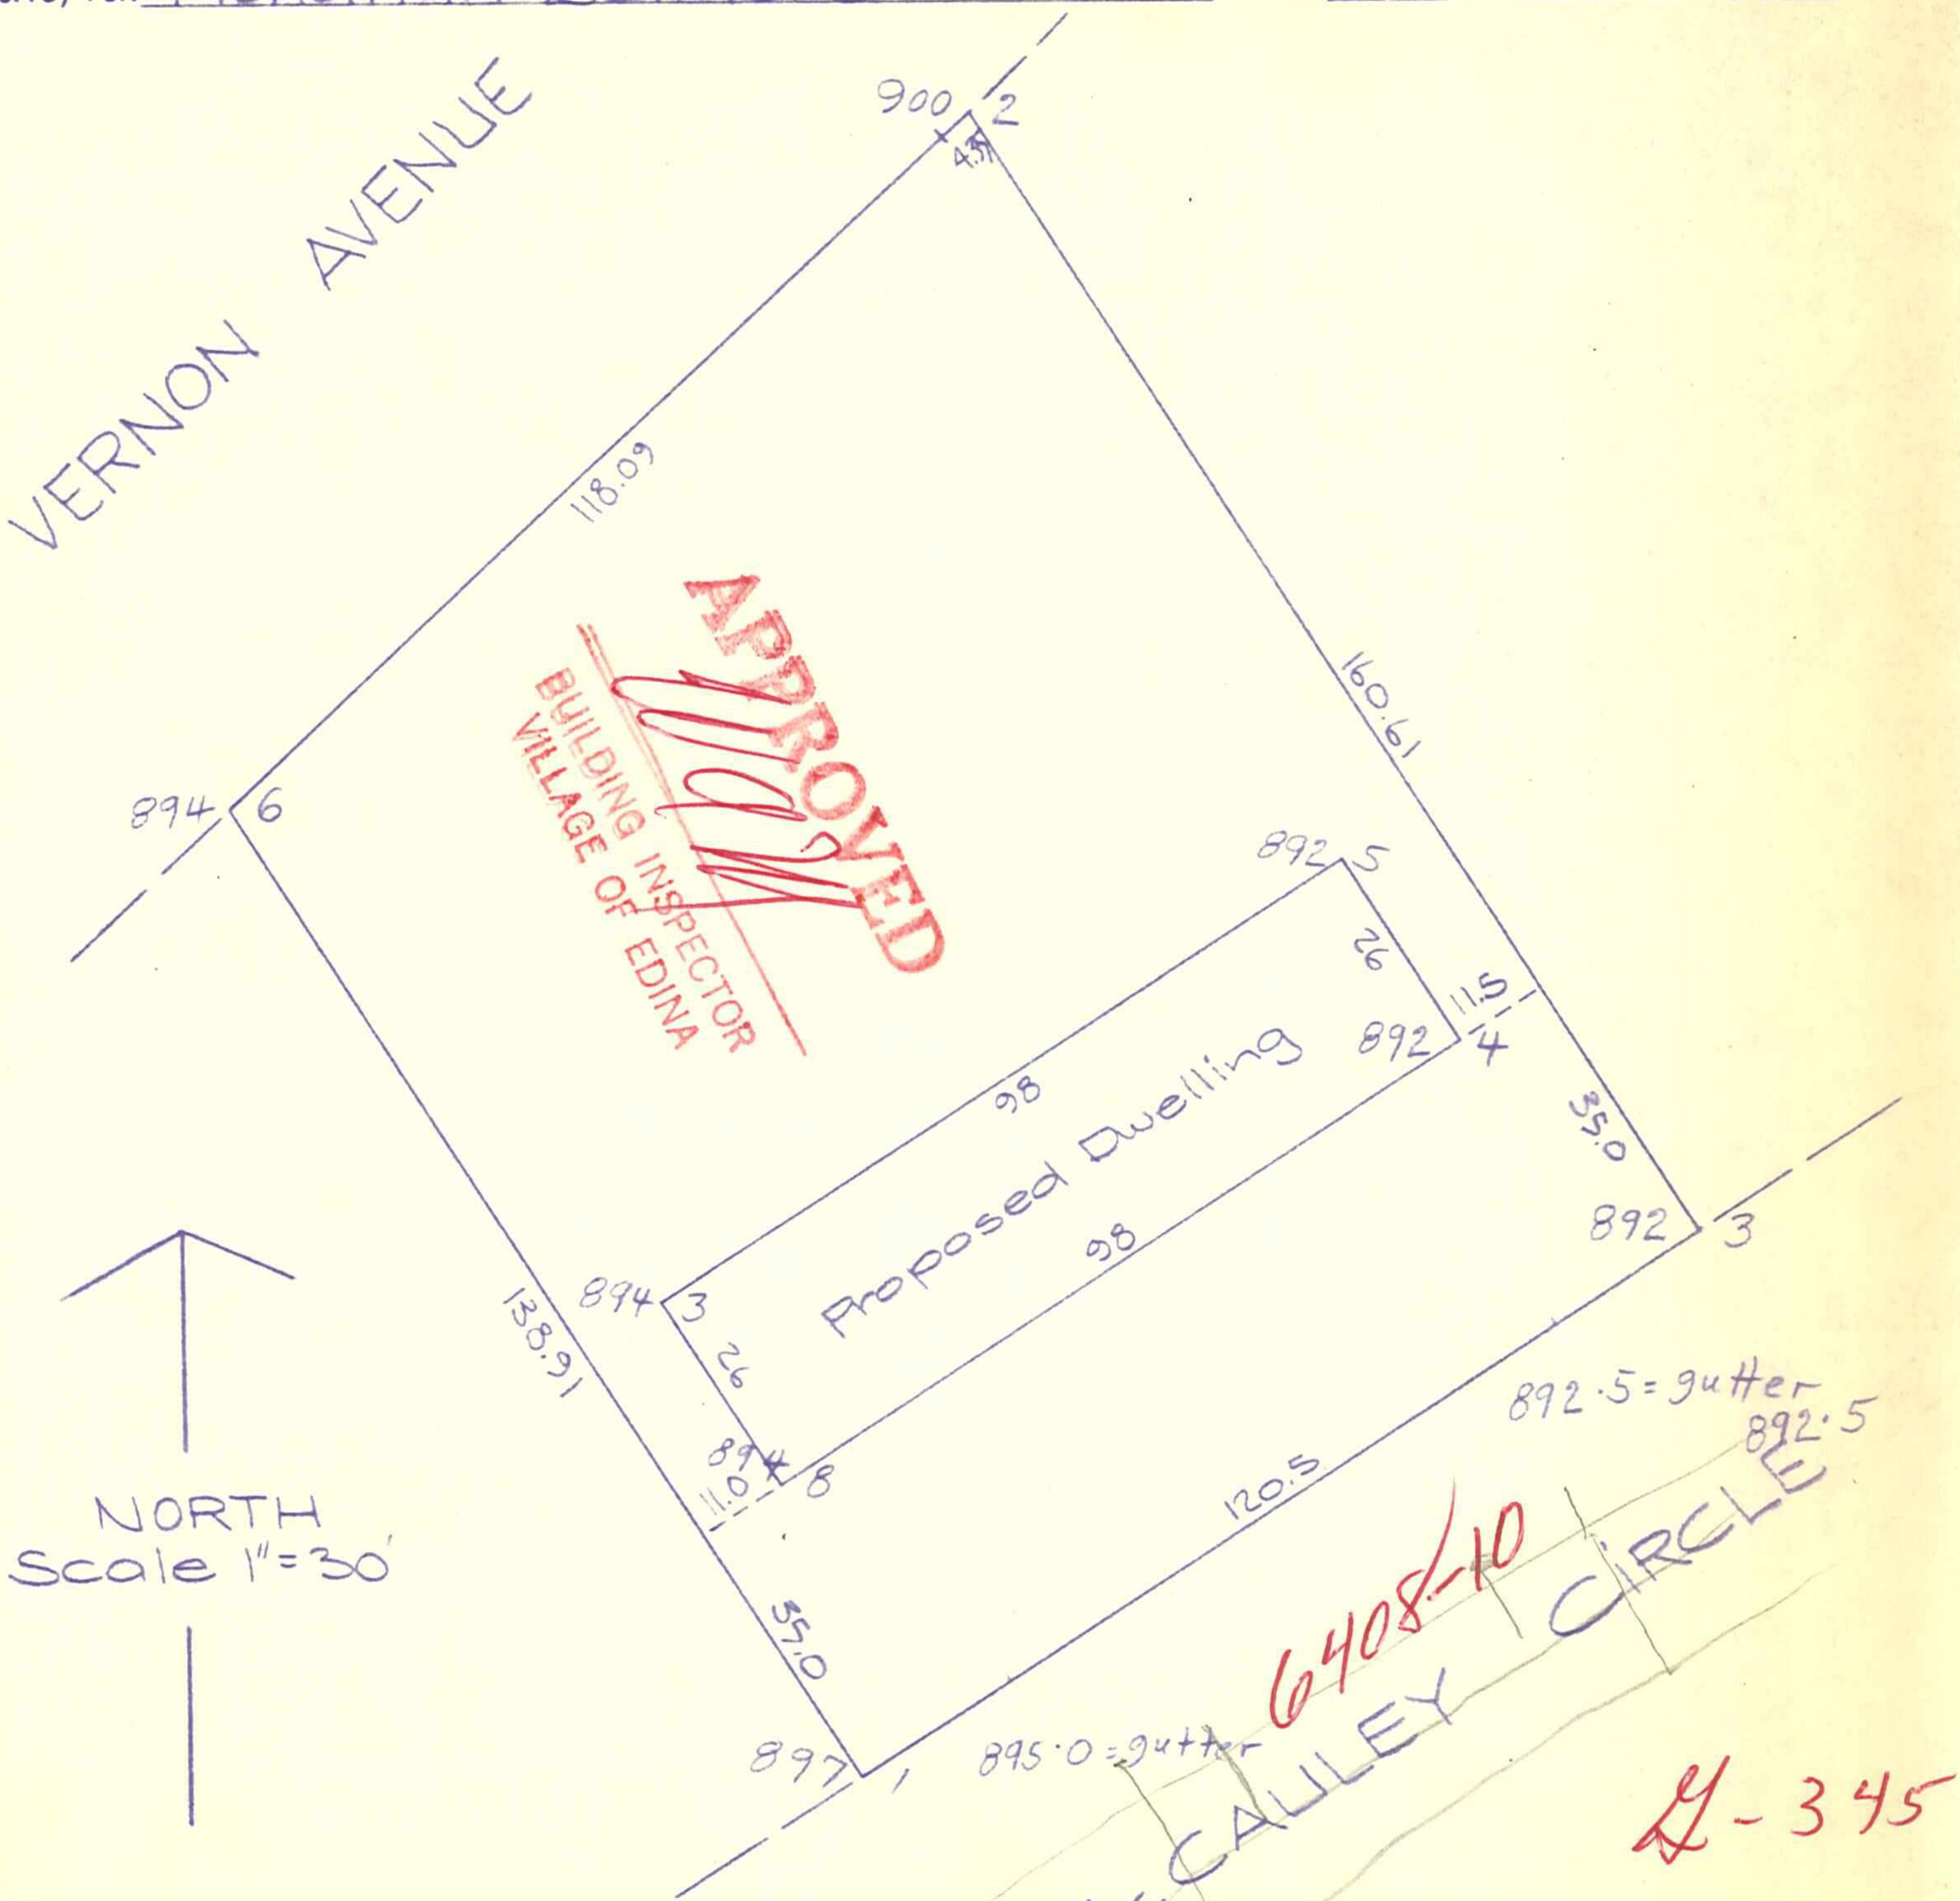

Proposed Garage
floor Elev. = 897.0

I hereby certify that this is a true and correct representation of a survey of the boundaries of Lot 3, Block 1, McCauley Heights 3rd Add. Hennepin County, Minnesota and of the location of all buildings thereon, and all visible encroachments, if any, from or on said land. Surveyed by me this 10th day of July, 19 72

6408 McCauley Cir.
06-116-21-22-0047

RECEIVED JUL 11 1972

CARDARELLE & ASSOCIATES, INC.
STATE REG. NO. 6508