CERTIFICATE OF SURVEY

Larry R. Couture, Pres.
8713 DUPONT AVENUE SOUTH
BLOOMINGTON, MINN. 55420
888-2084

LAND SURVEYORS

Survey for:
WILDWOOD
CONSTRUCTION,
Inc.

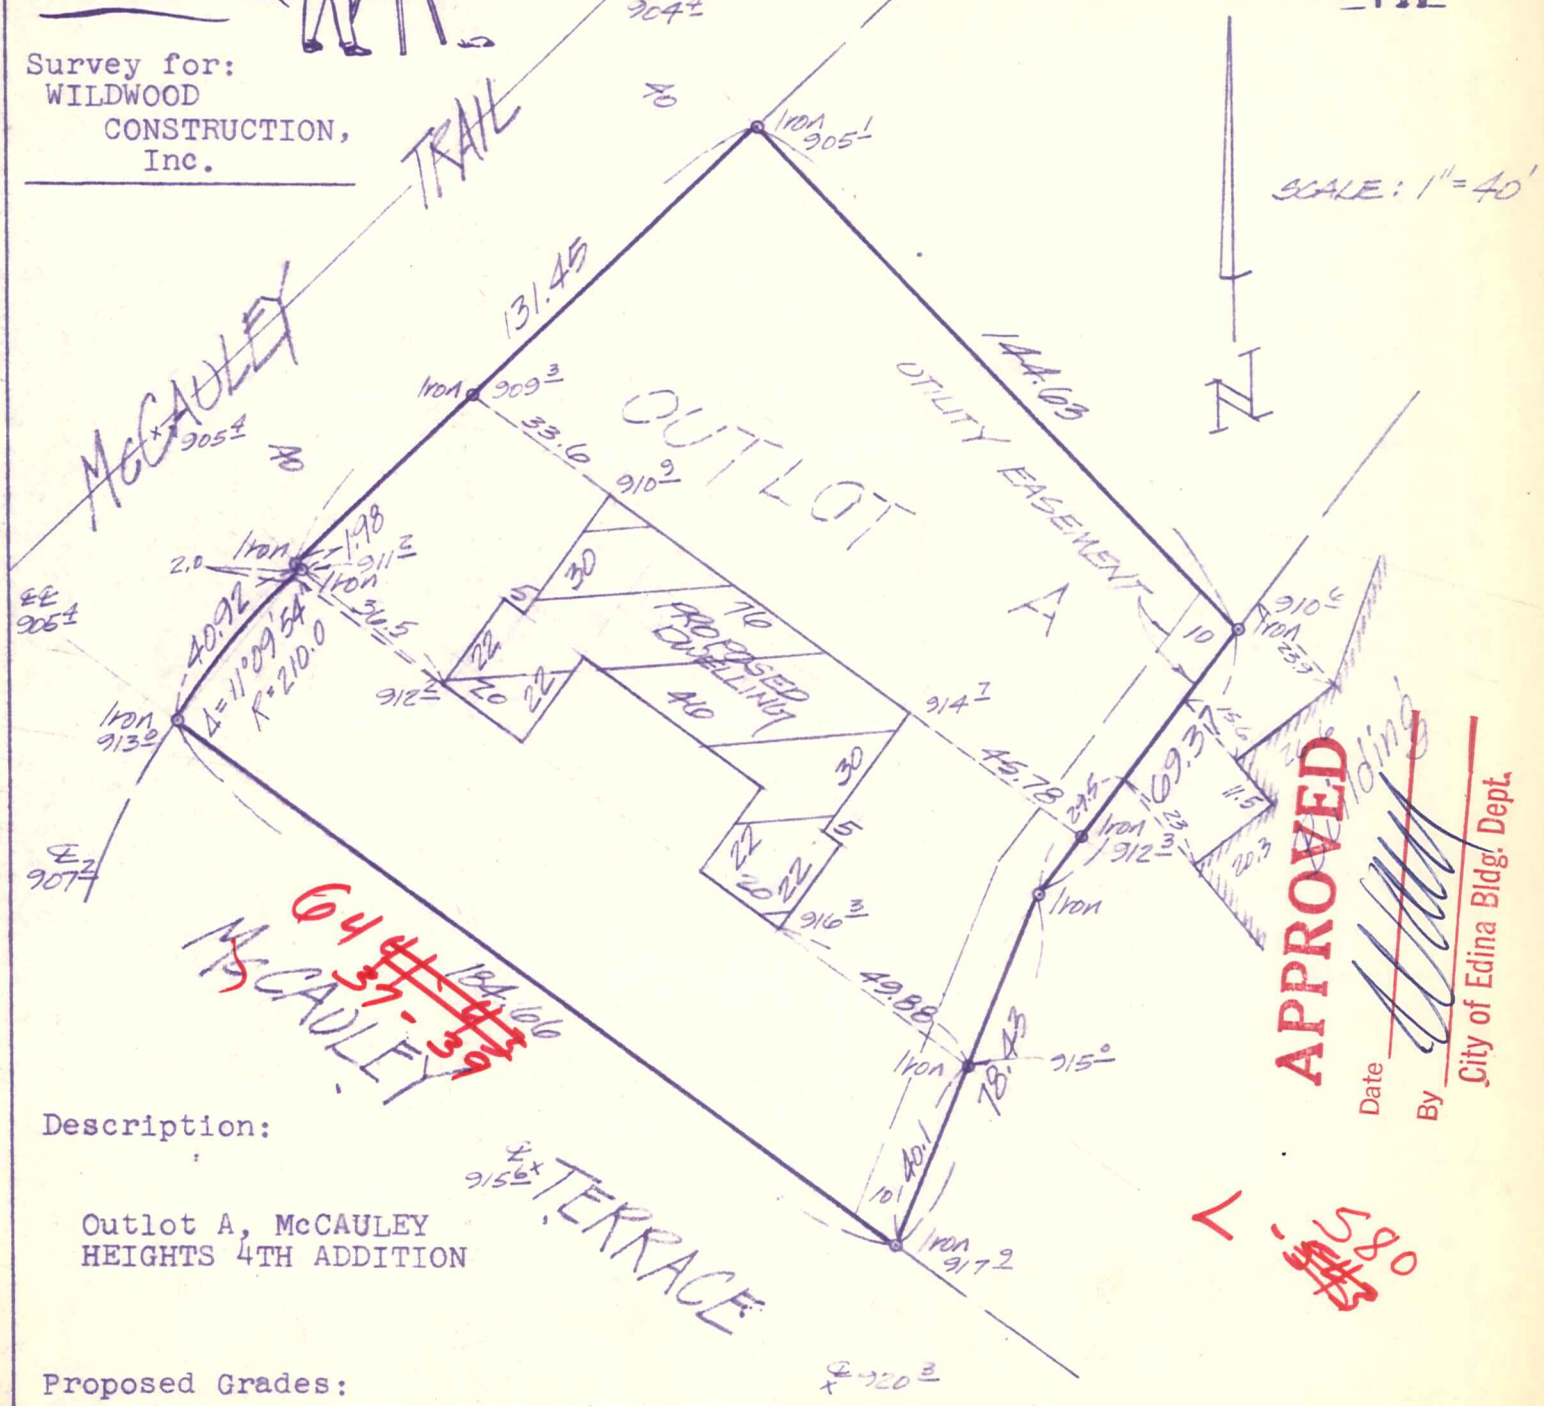

Description:

Outlot A, McCAULEY
HEIGHTS 4TH ADDITION

Proposed Grades:

Top of Blocks 914.5 Garage Floor 914.0 Basement Floor 911.0

We hereby certify that this is a true and correct representation of a survey of the boundaries of the land above described and of the location of all buildings, if any, thereon and all visible encroachments, if any, from or on said land. Dated this 3rd day of August, 1977.

by Larry R. Couture
Minnesota Registration No. 9018

6437 McCauley ter 06-116-21-22-0049

#7500 163-39