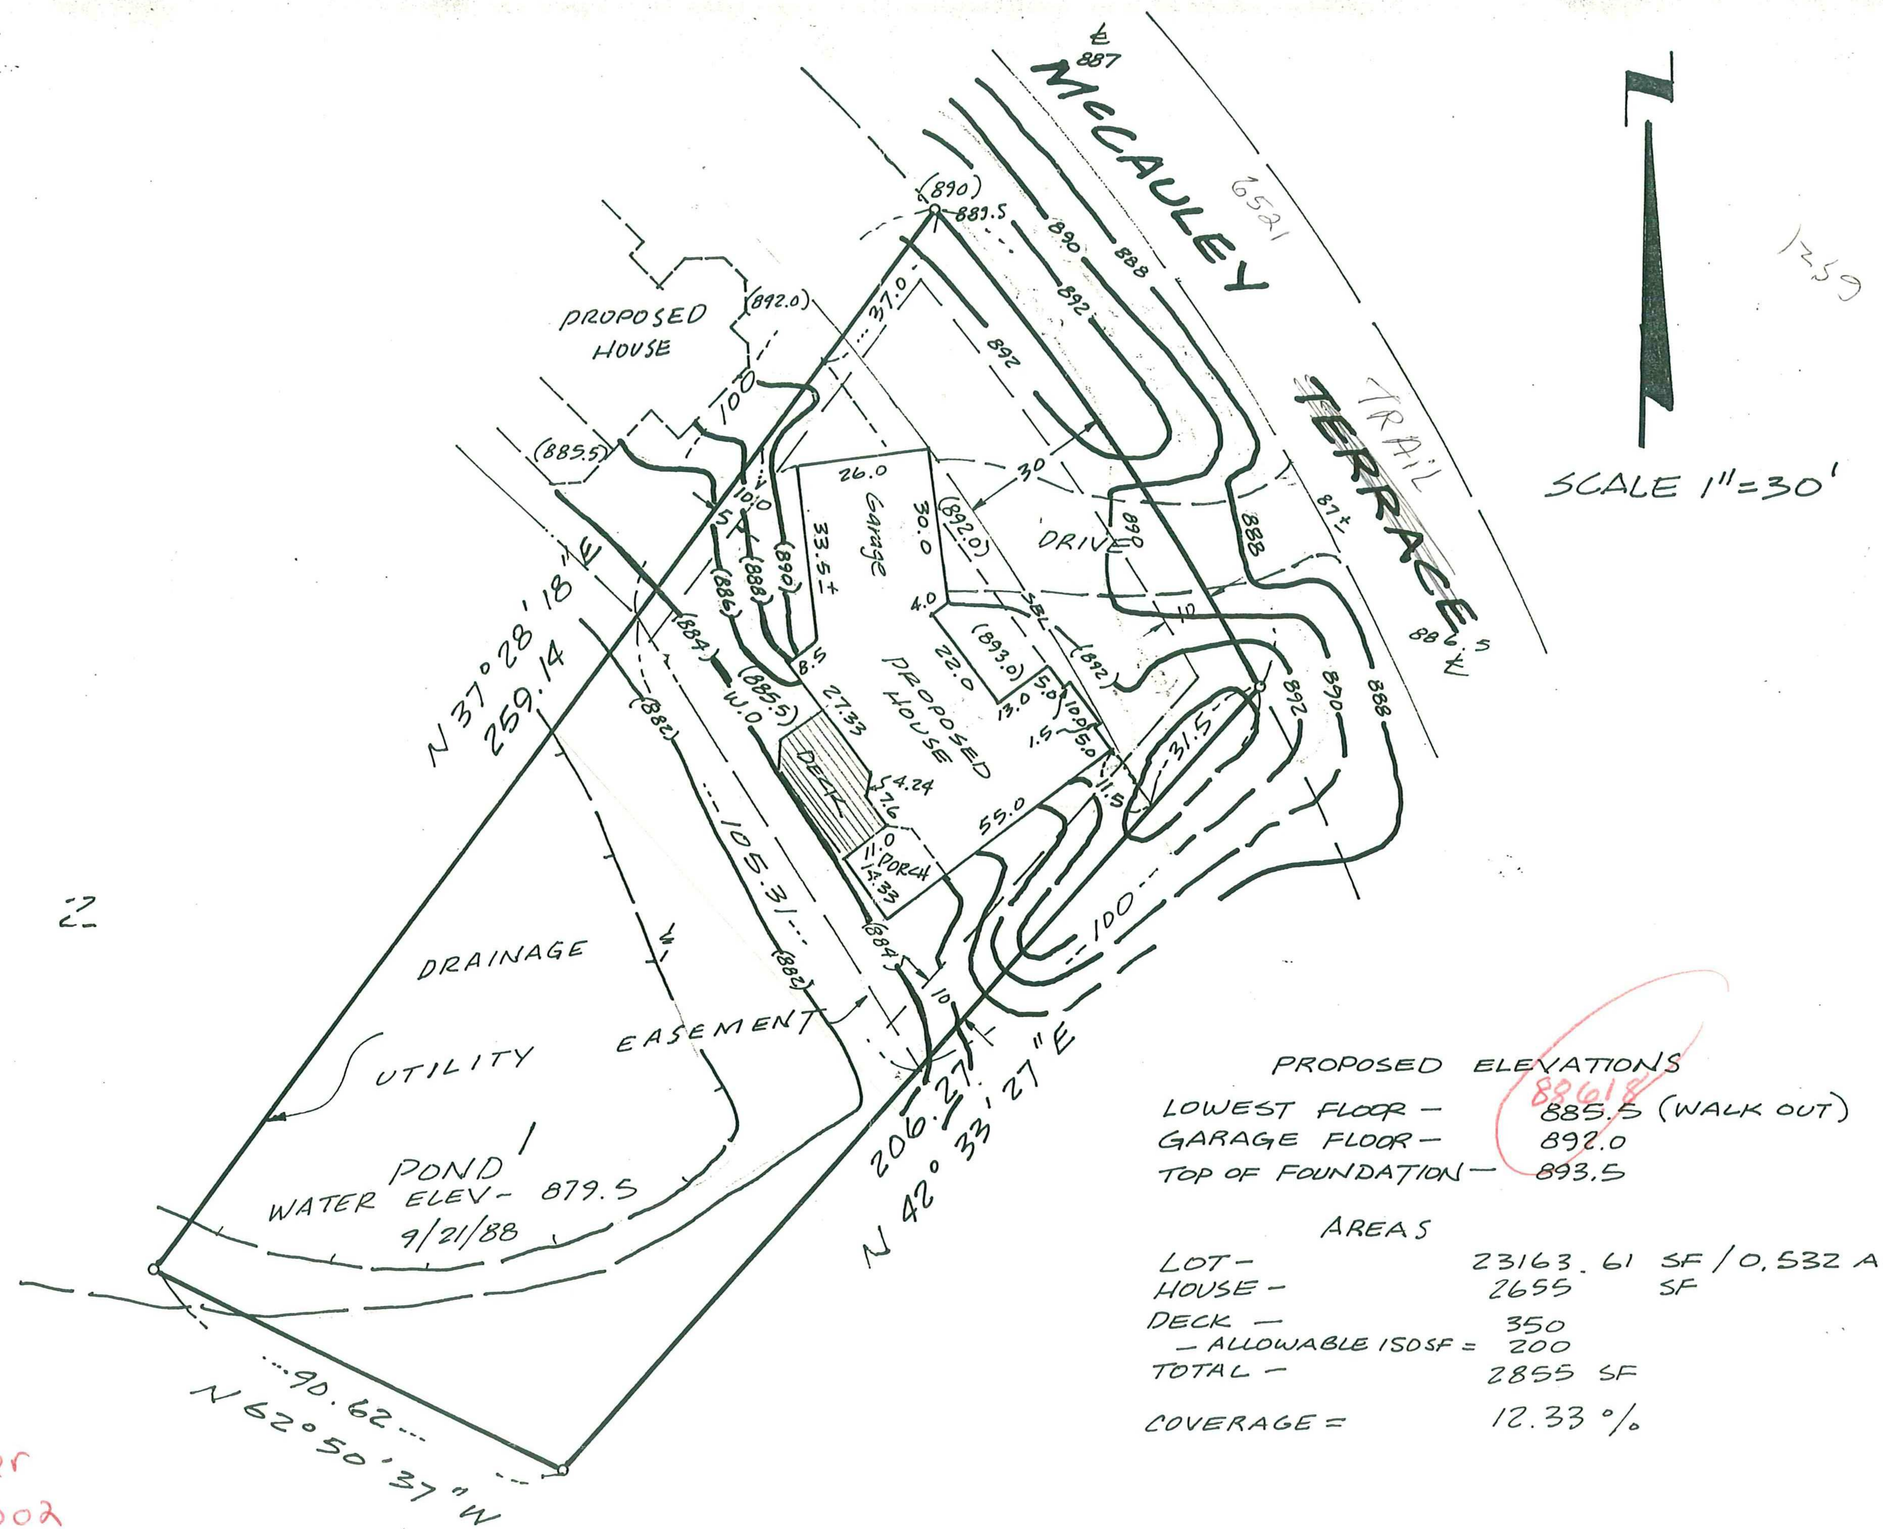

PROPOSED ELEVATIONS

LOWEST FLOOR –	885.5 (WALK OUT)
GARAGE FLOOR –	892.0
TOP OF FOUNDATION –	893.5

AREAS

LOT –	23163.61	SF / 0.532 AC
HOUSE –	2655	SF
DECK –	350	
– ALLOWABLE 150SF =	200	
TOTAL –	2855	SF
COVERAGE =	12.33 %	

6445 McCauley Ter
06-116-21-23-0002

Ron Krueger & Associates, Inc.
Engineering Land Surveying Planning
8080 Wallace Road
Eden Prairie, Minnesota 55344
(612) 934-4242

DESIGNED
DRAWN RMS
CHECKED RLK

I HEREBY CERTIFY THAT THIS PLAN, SPECIFICATION OR REPORT WAS PREPARED BY ME OR UNDER MY DIRECT SUPERVISION AND THAT I AM A DULY REGISTERED UNDER THE LAWS OF THE STATE OF MINNESOTA

DATE 10/10/88 REGISTRATION NO. 14374

SHEET TITLE: CERTIFICATE OF SURVEY

PROJECT: LOT 1, BLOCK 1, INDIAN HILLS 3RD ADDITION.

REVISIONS

DATE 10/10/88

PROJECT NO.

SHEET NO. 1