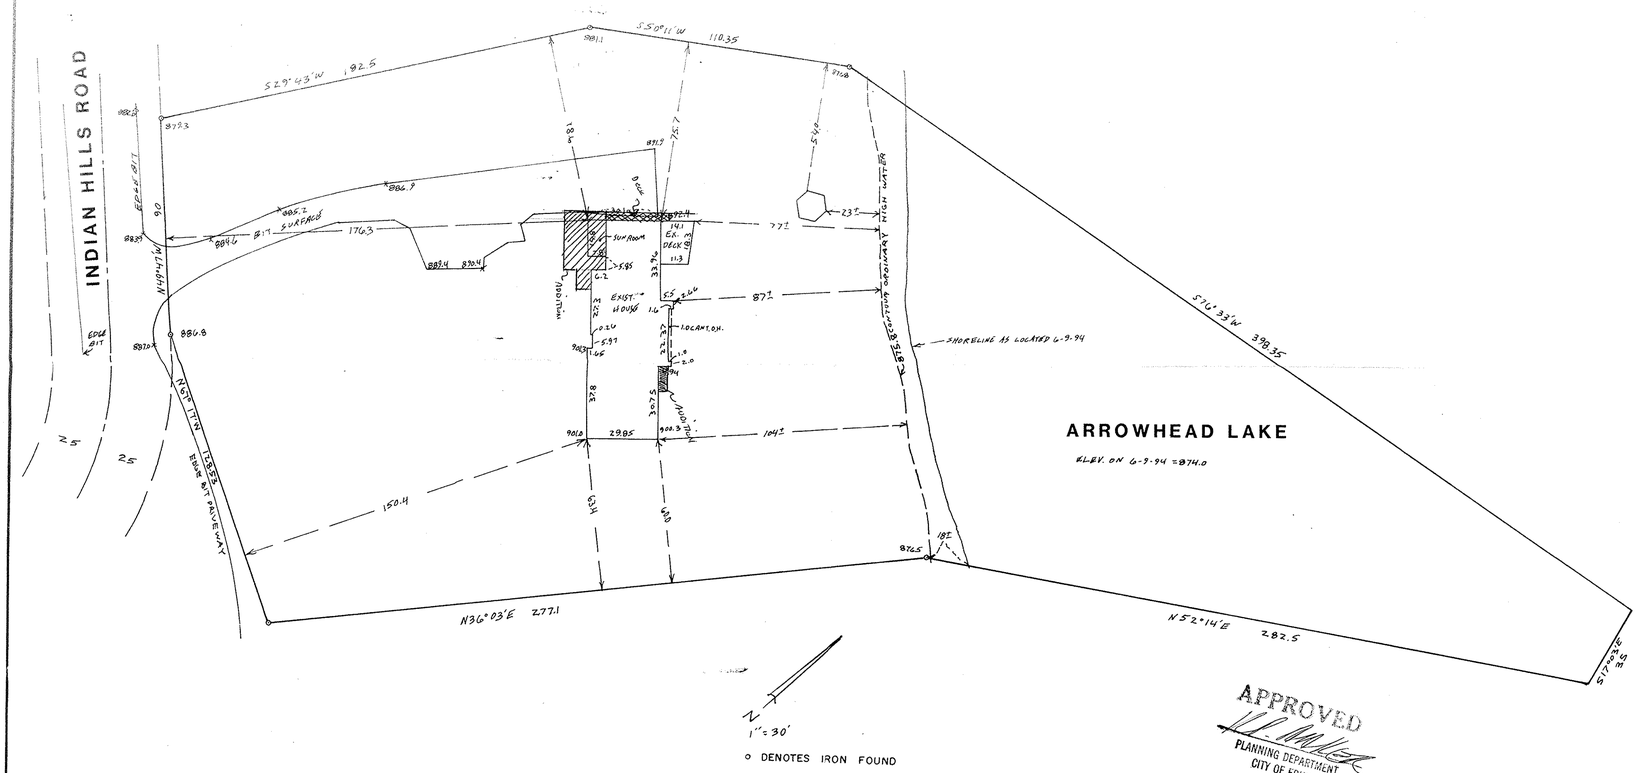

○ DENOTES IRON FOUND

APPROVED
PLANNING DEPARTMENT
CITY OF EDINA

LEGAL DESCRIPTION

Lot 5, McCauley Heights First Addition,
Hennepin County, Minnesota.

HOUSE MOVED JULY 2005

PRECISION SURVEYS INC.

KIM A. REAUME
REGISTERED
LAND SURVEYOR

612-475-1314
612-475-1015 FAX

3305 GARLAND LANE N
PLYMOUTH, MINNESOTA 55447

CERTIFICATE OF SURVEY

for MARK WARREN HOMES

BOOK	PAGE
20	21
PROJECT NO.	SHEET
940640	
REVISIONS	

I HEREBY CERTIFY THAT THIS SURVEY, PLAN, OR REPORT WAS PREPARED BY ME OR UNDER MY DIRECT SUPERVISION AND THAT I AM A DULY REGISTERED LAND SURVEYOR UNDER THE LAWS OF THE STATE OF MINNESOTA.

06.116.21.23.0010 Kim Reaume

DATE 6-10-94 REG. NO. 19522

6800 Indian Hills Rd