EGAN, FIELD & NOWAK

SURVEYORS

2825 HARRIET AVE. MINNEAPOLIS, MINNESOTA

ESTAB. 1872

CERTIFICATE OF SURVEY

For McNULTY CONSTRUCTION CO.

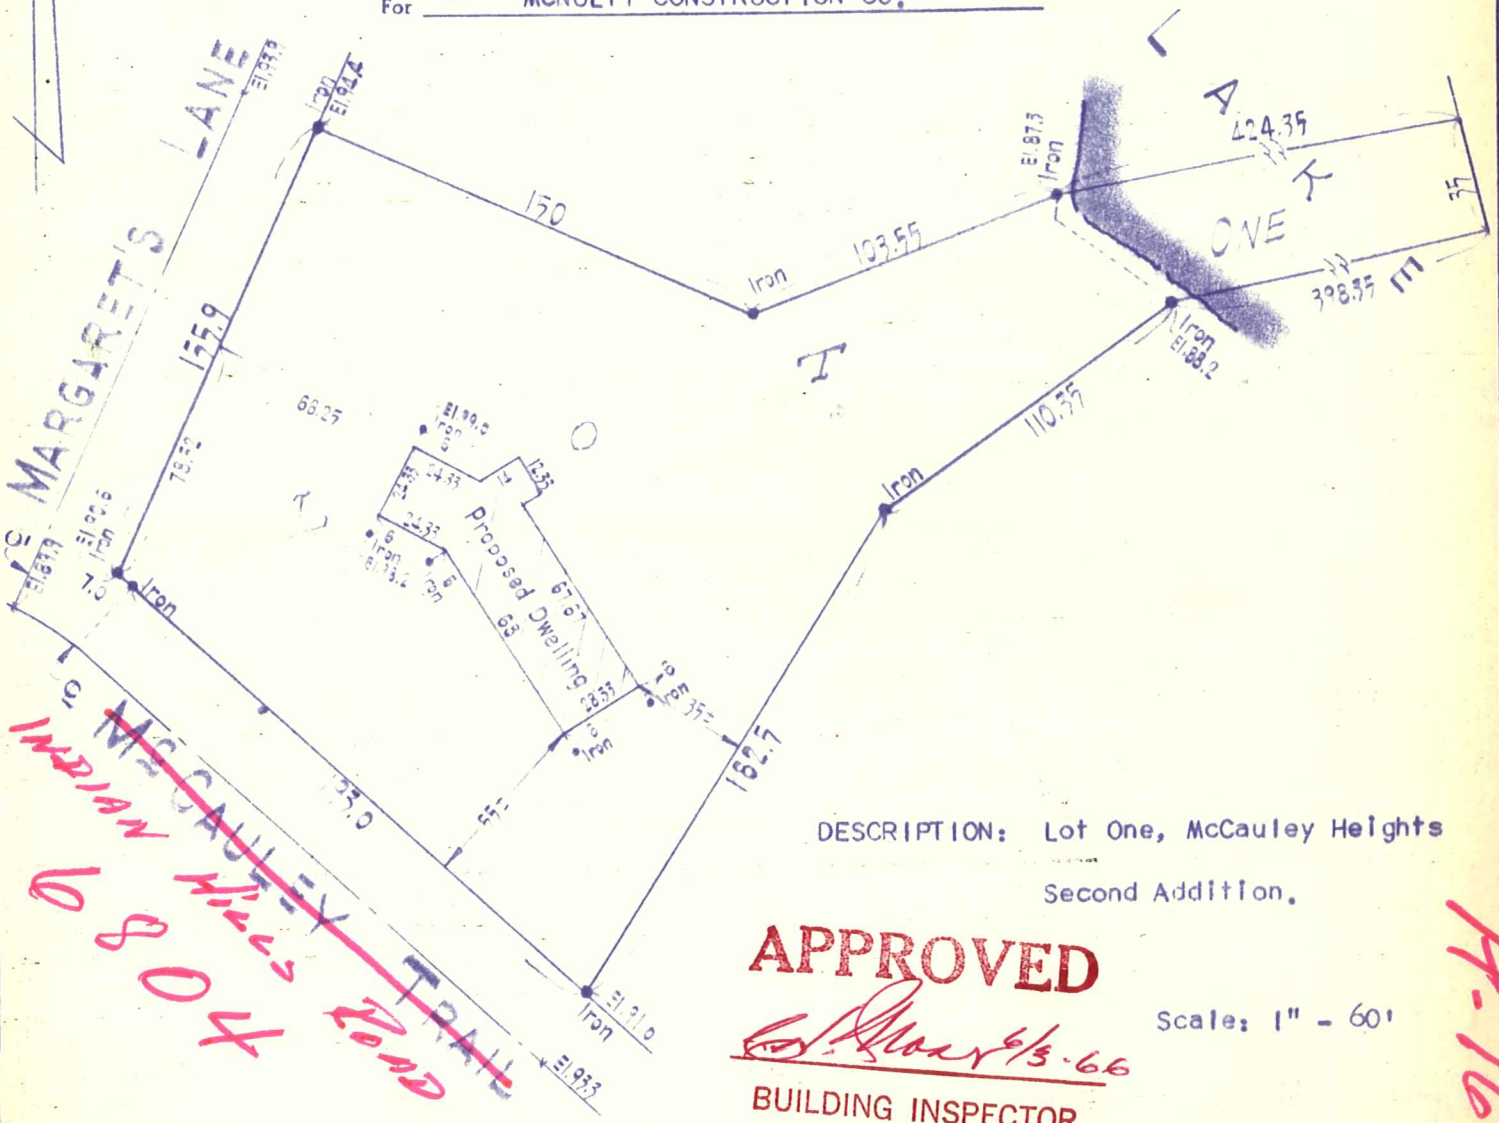

DESCRIPTION: Lot One, McCauley Heights Second Addition.

Scale: 1" - 60'

APPROVED
6/3/66
BUILDING INSPECTOR
VILLAGE OF EDINA

INDIAN HILLS ROAD
6804

P-161

We hereby certify that this is a true and correct representation of a survey of the boundaries of the land above described and of the location of all buildings, if any, thereon, and all visible encroachments, if any, from or on said land.

06-116-21-23-0011

Dated this 25th day of May, 1966. EGAN, FIELD & NOWAK
Surveyors
by Arthur Oselund

File No.	1930	Book No.	1730-17

RECEIVED JUN 2 1966

6804 INDIAN HILLS RD