CARDARELLE & ASSOCIATES, INC.
6440 FLYING CLOUD DRIVE

941-3030

LAND SURVEYORS
EDEN PRAIRIE, MINN. 55343

6433 MARGARETS LANE

CERTIFICATE OF SURVEY

Survey For: Tom Barrett

Book ____ Page ____

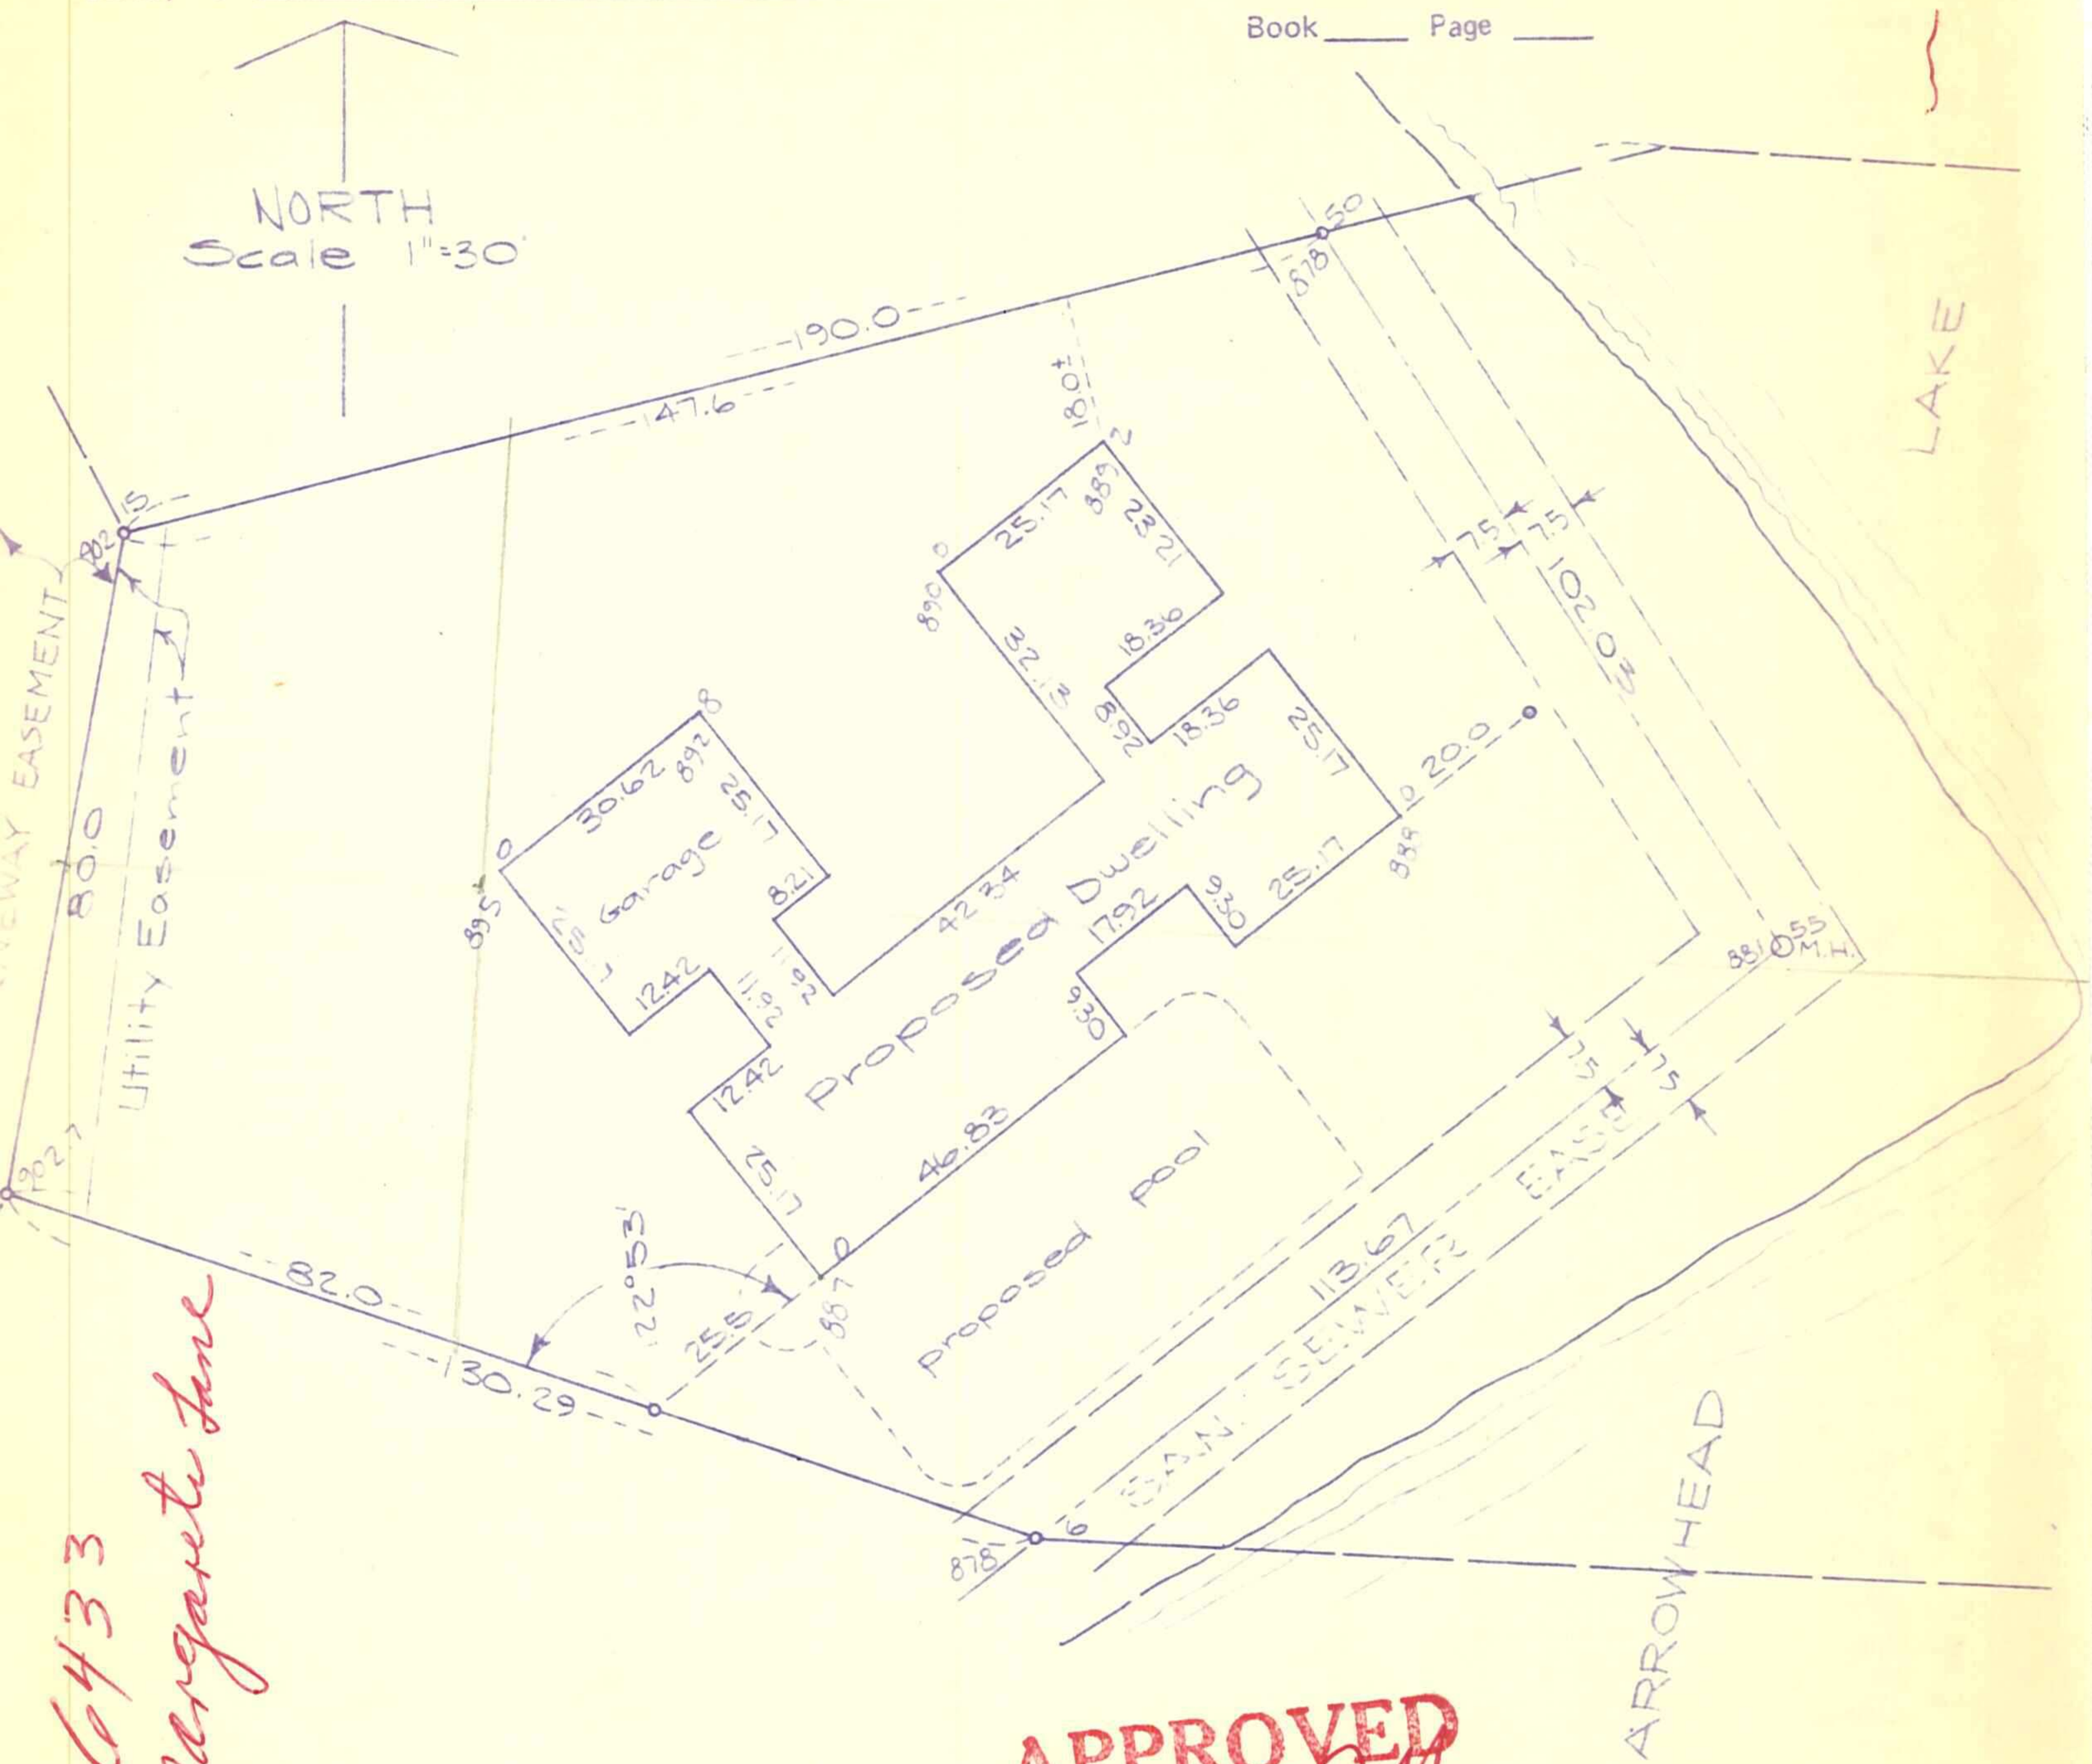

6433 Margarets Lane

APPROVED
Date 11-9-77
By
City of Edina Bldg. Dept.

I-97

I hereby certify that this is a true and correct representation of a survey of the boundaries of Lot 2, Block 3, McCauley Heights 3rd Addition Hennepin County, Minnesota and of the location of all buildings thereon, and all visible encroachments, if any, from or on said land. Surveyed by me this 21st day of March, 19 74

CARDARELLE & ASSOCIATES, INC.
STATE REG. NO. 6508

6433 Margarets La 06-116-21-23-0014