Certificate of Survey
For: Sonny Miller Const. Co.

CARDARELLE & ASSOCIATES, INC.
LAND SURVEYORS
6440 Flying Cloud Drive, Eden Prairie Minnesota, 55343 Phone 612-941-3030

Scale 1" = 20'	Revisions	Drawn By	Date
Date 15 July 74			
Dr'n K.M. Ck'd			
Job No. 3859			
— — •	Book 292 Page 78		

CUT HERE GUARANTEED 4-24

APPROVED
Date
By Wayne Michael
City of Edina Bldg. Dept.

I hereby certify that this is a true and correct representation of a survey of the boundaries of Lot 3, Block 3, McCauley Heights 3rd Addition Hennepin County, Minnesota and of the location of all buildings thereon, and all visible encroachments, if any, from or on said land. Surveyed by me this 15th day of July, 1974.

CARDARELLE & ASSOCIATES, INC.
STATE REG. NO. 6508

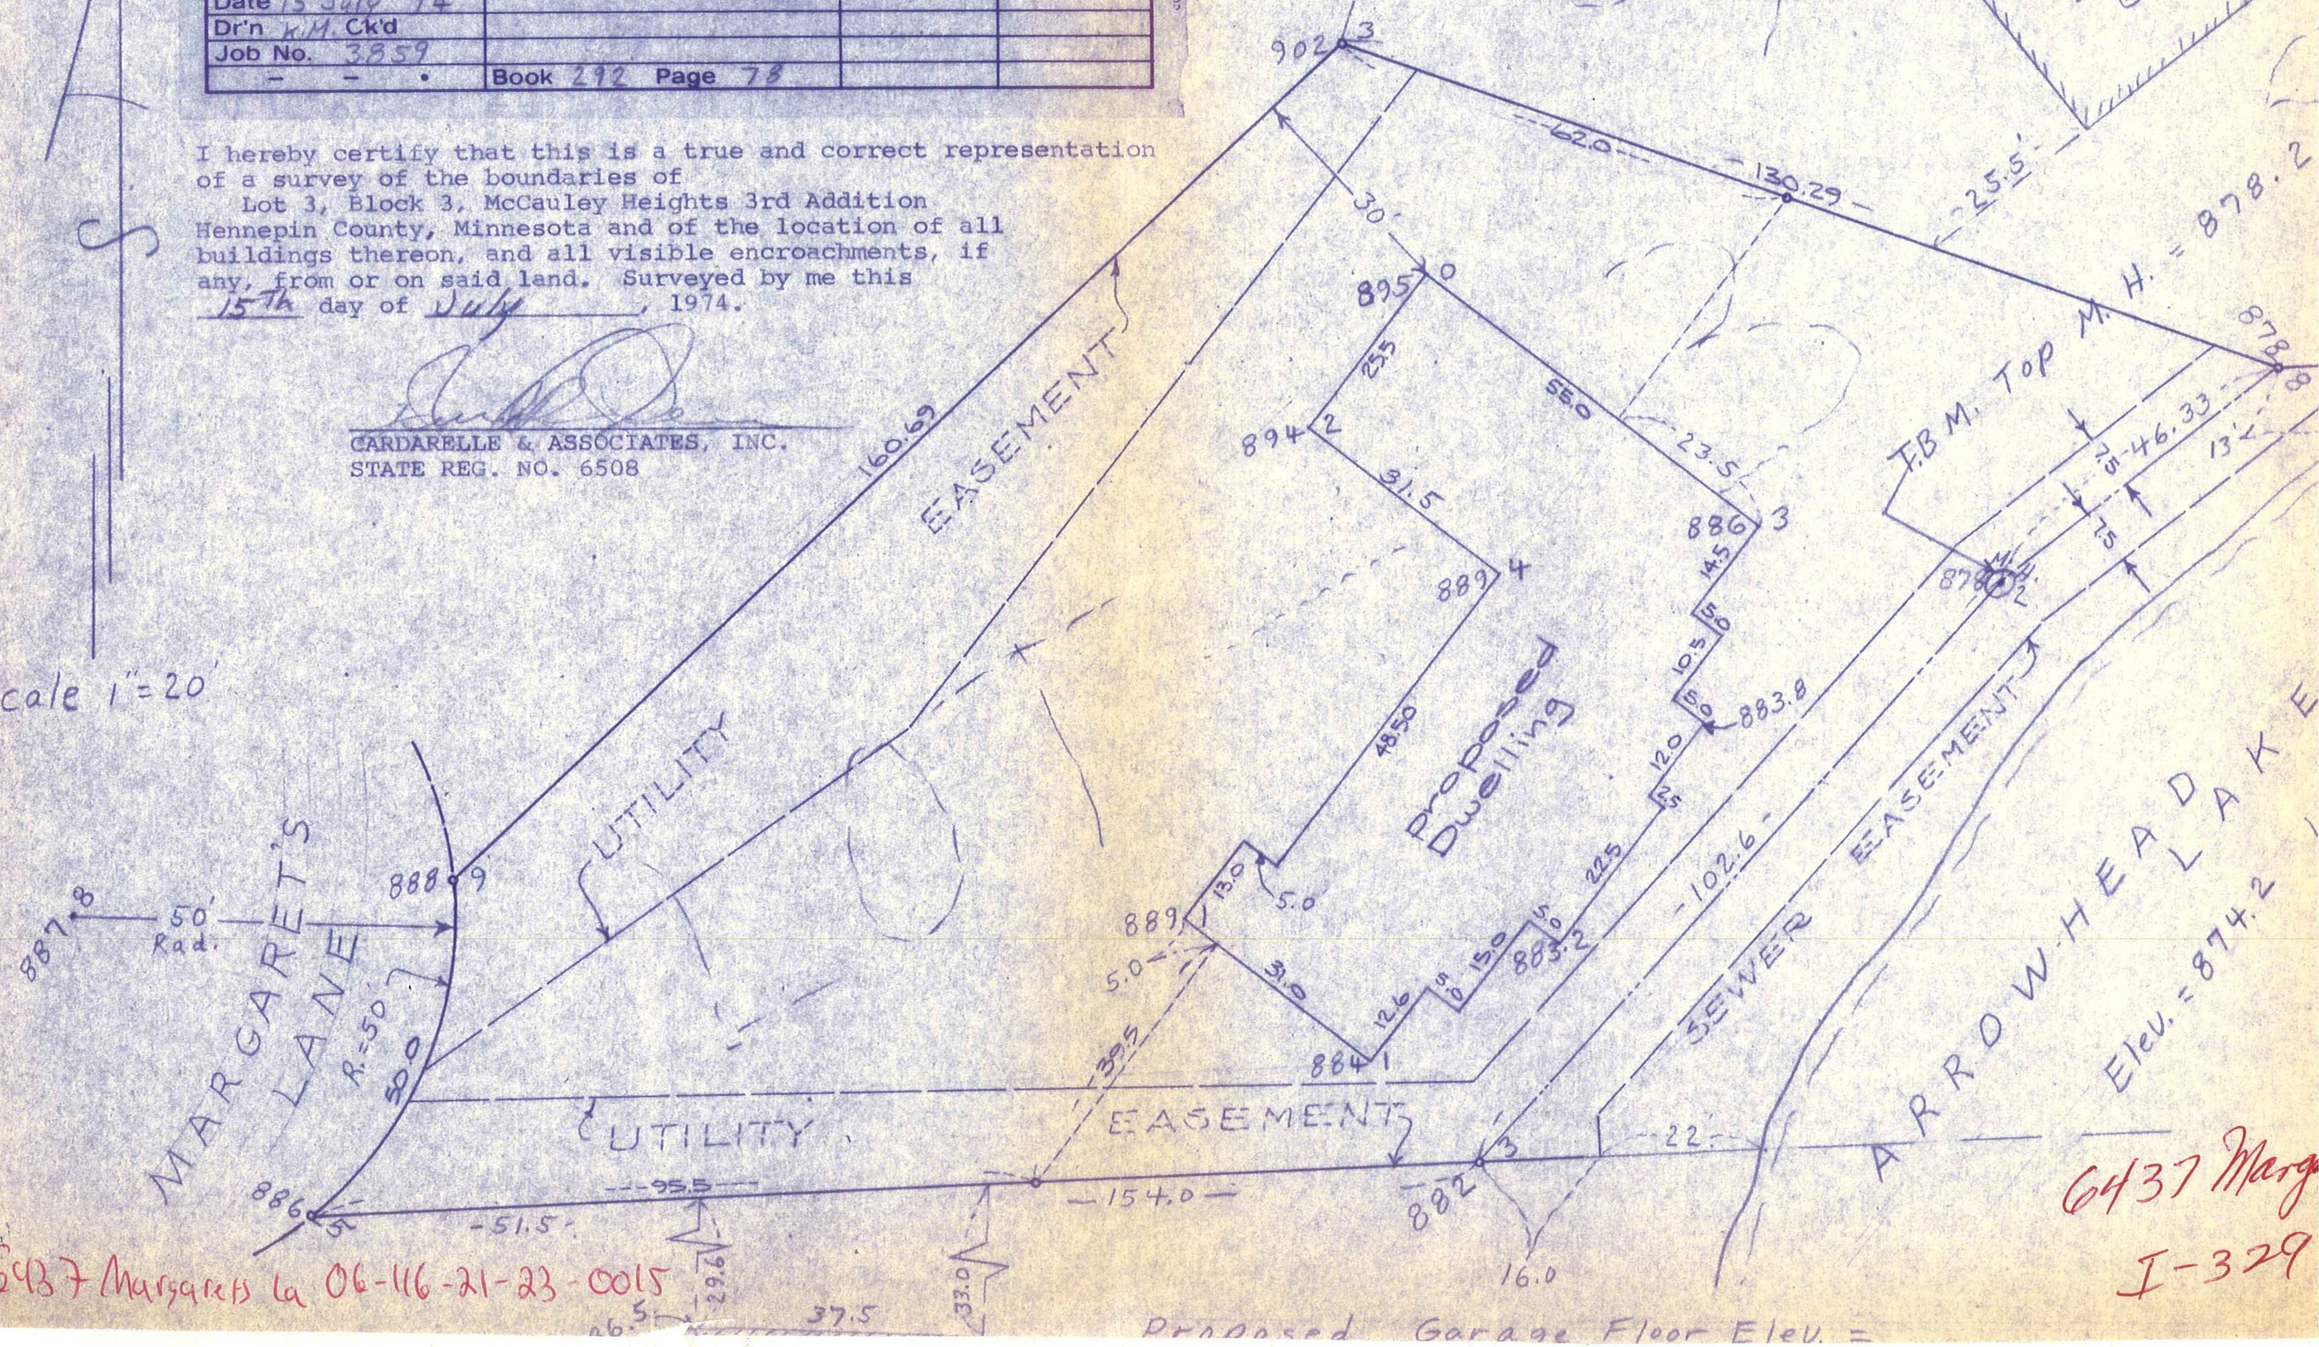

6437 Margarets La 06-116-21-23-0015

6437 Marg
I-329