CERTIFICATE OF SURVEY

Larry R. Couture, Pres.

8713 DUPONT AVENUE SOUTH
BLOOMINGTON, MINN. 55420
888 2084

LAND SURVEYORS

APPROVED
Date 4-22-77
By
City of Edina Bldg. Dept.

Survey for: SOHAN UPPAL

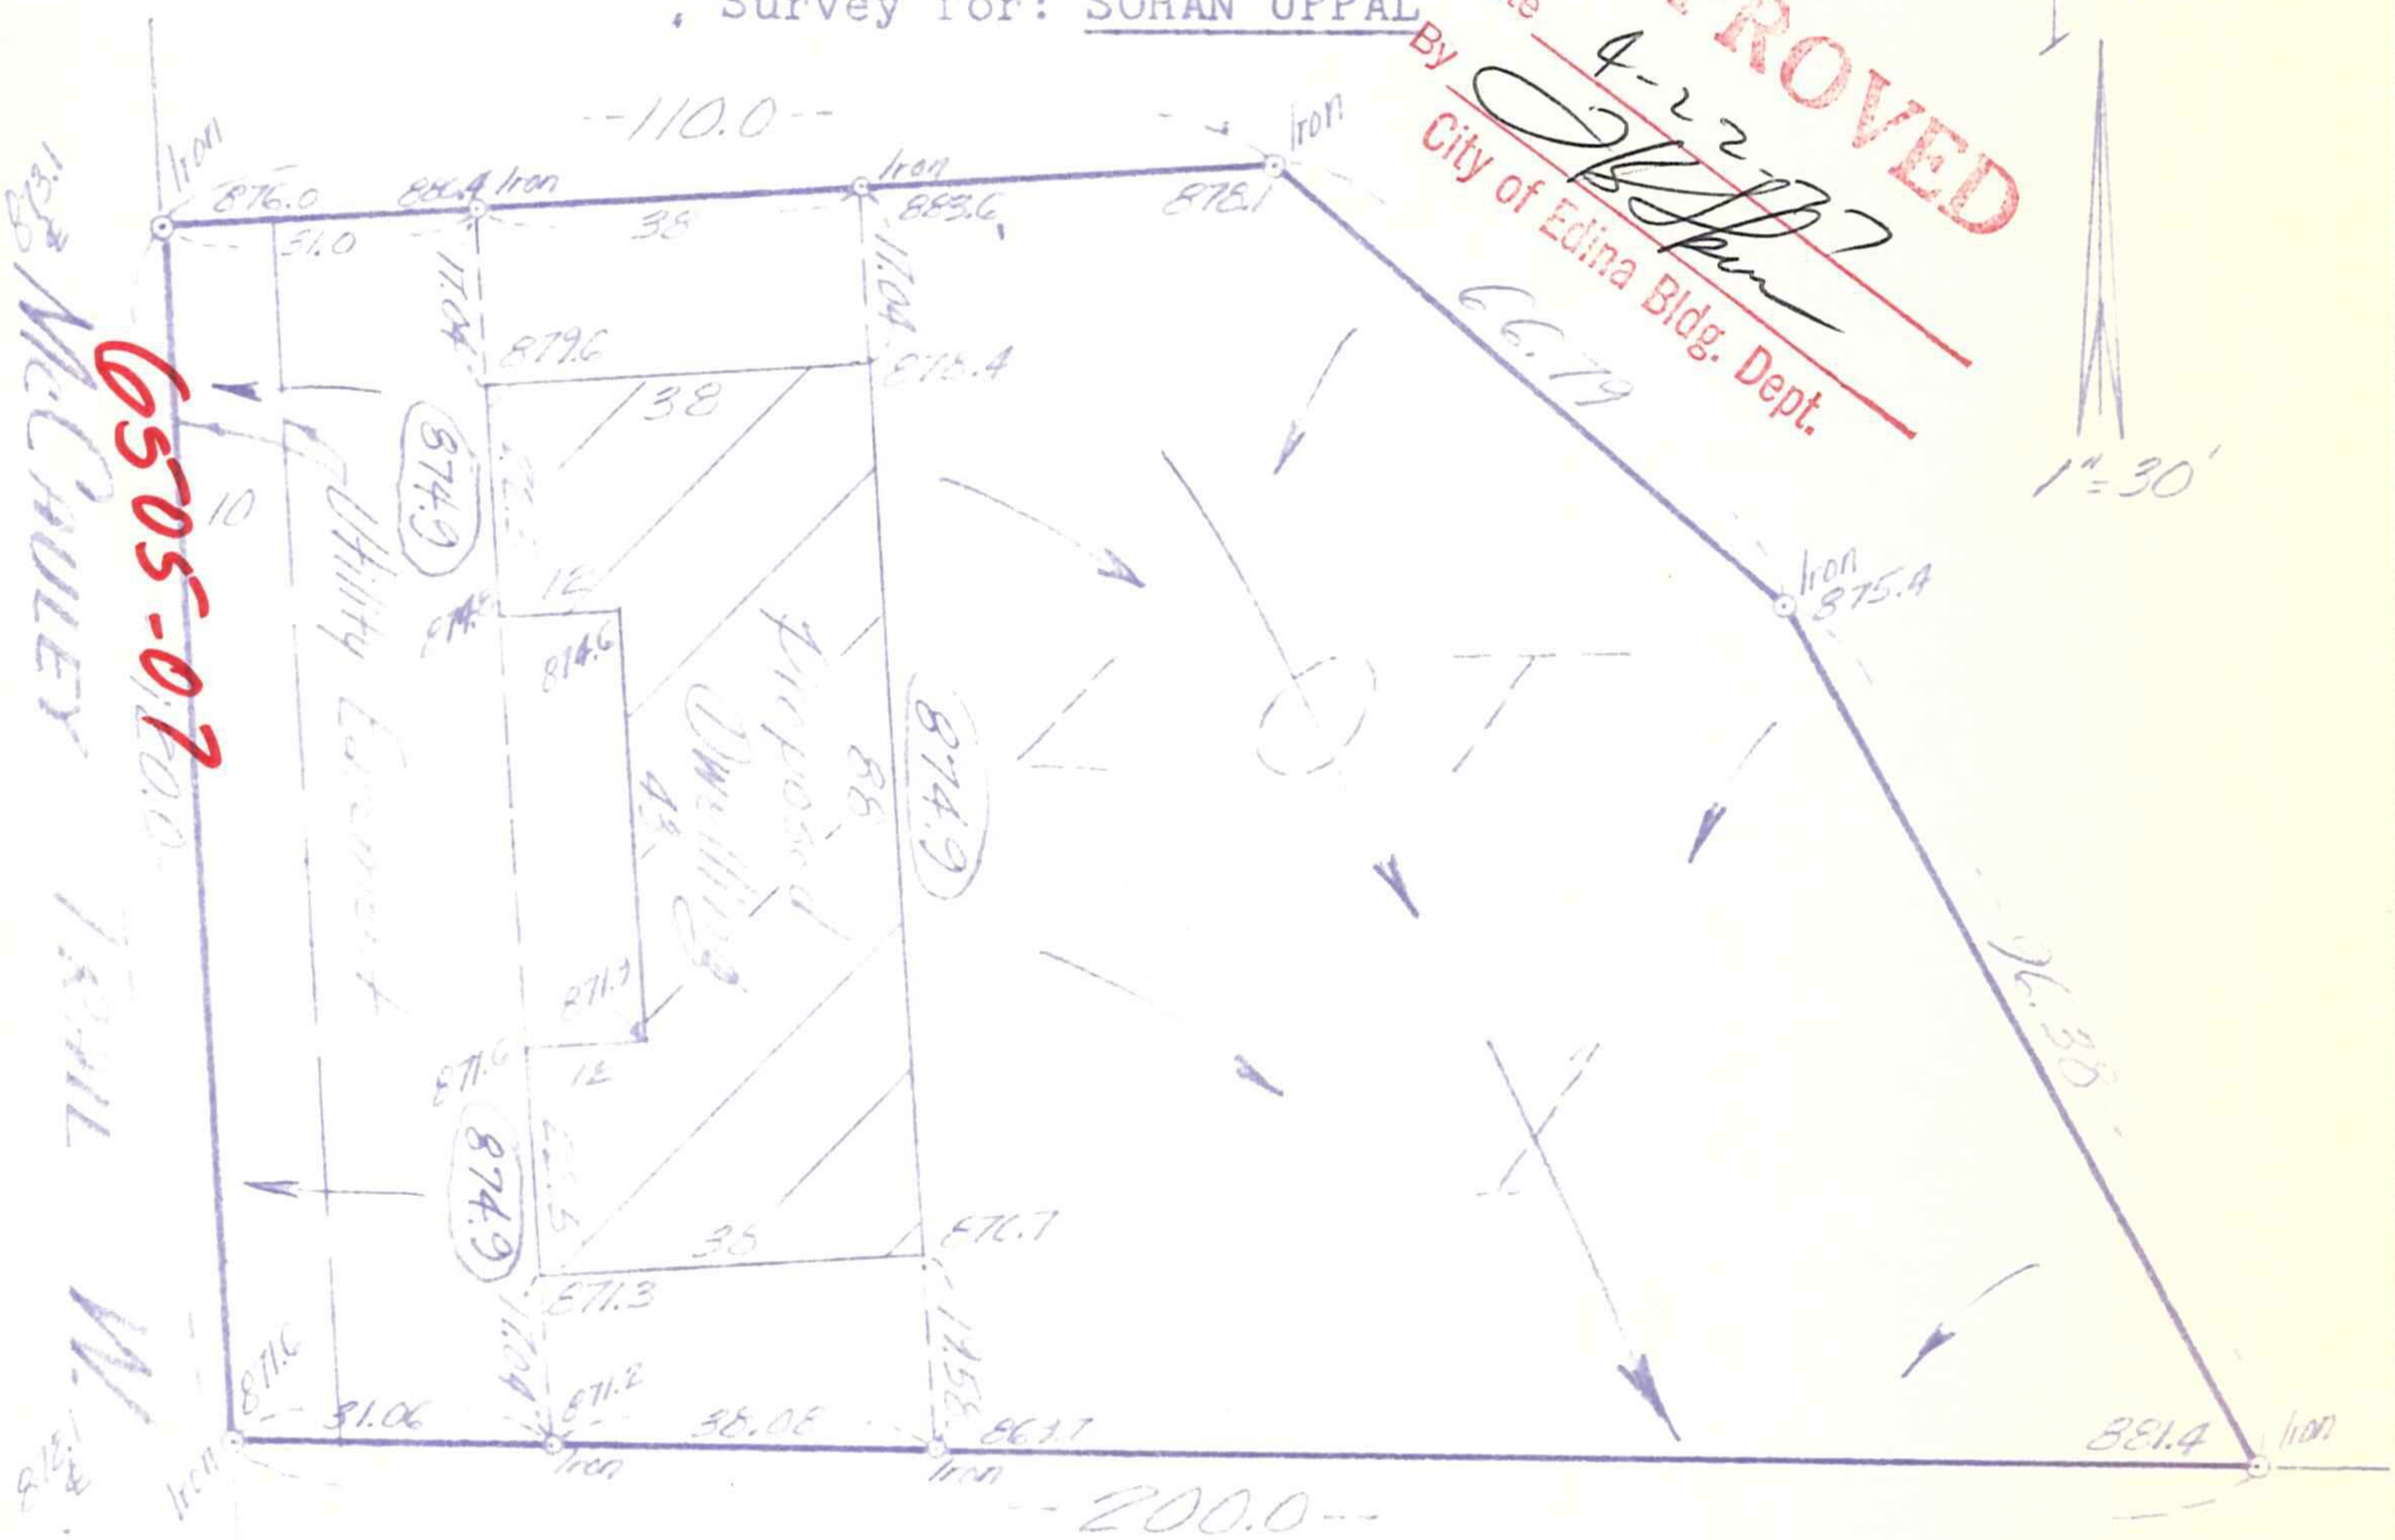

G5705-07

Description:
Lot 1, Block 5, McCAULEY HEIGHTS 3RD ADDITION

L-202

Proposed grades:

Top of Blocks 875.6 Garage Floor 875.0 Basement Floor 869.9

We hereby certify that this is a true and correct representation of a survey of the boundaries of the land above described and of the location of all buildings, if any, thereon and all visible encroachments, if any, from or on said land. Dated this 6th day of April, 1977.

by Larry R. Couture
Minnesota Registration No. 9018

6507 McCauley tr

06-116-21-22-0018