CARDARELLE & ASSOCIATES, INC.
P. O. BOX 24021 • 941-3030 • LAND SURVEYORS
EDINA, MINN. 55424

CERTIFICATE OF SURVEY

Survey For: CONTINENTAL BUILDERS File No. 4612 Book 290 Page 71

6801

G-546

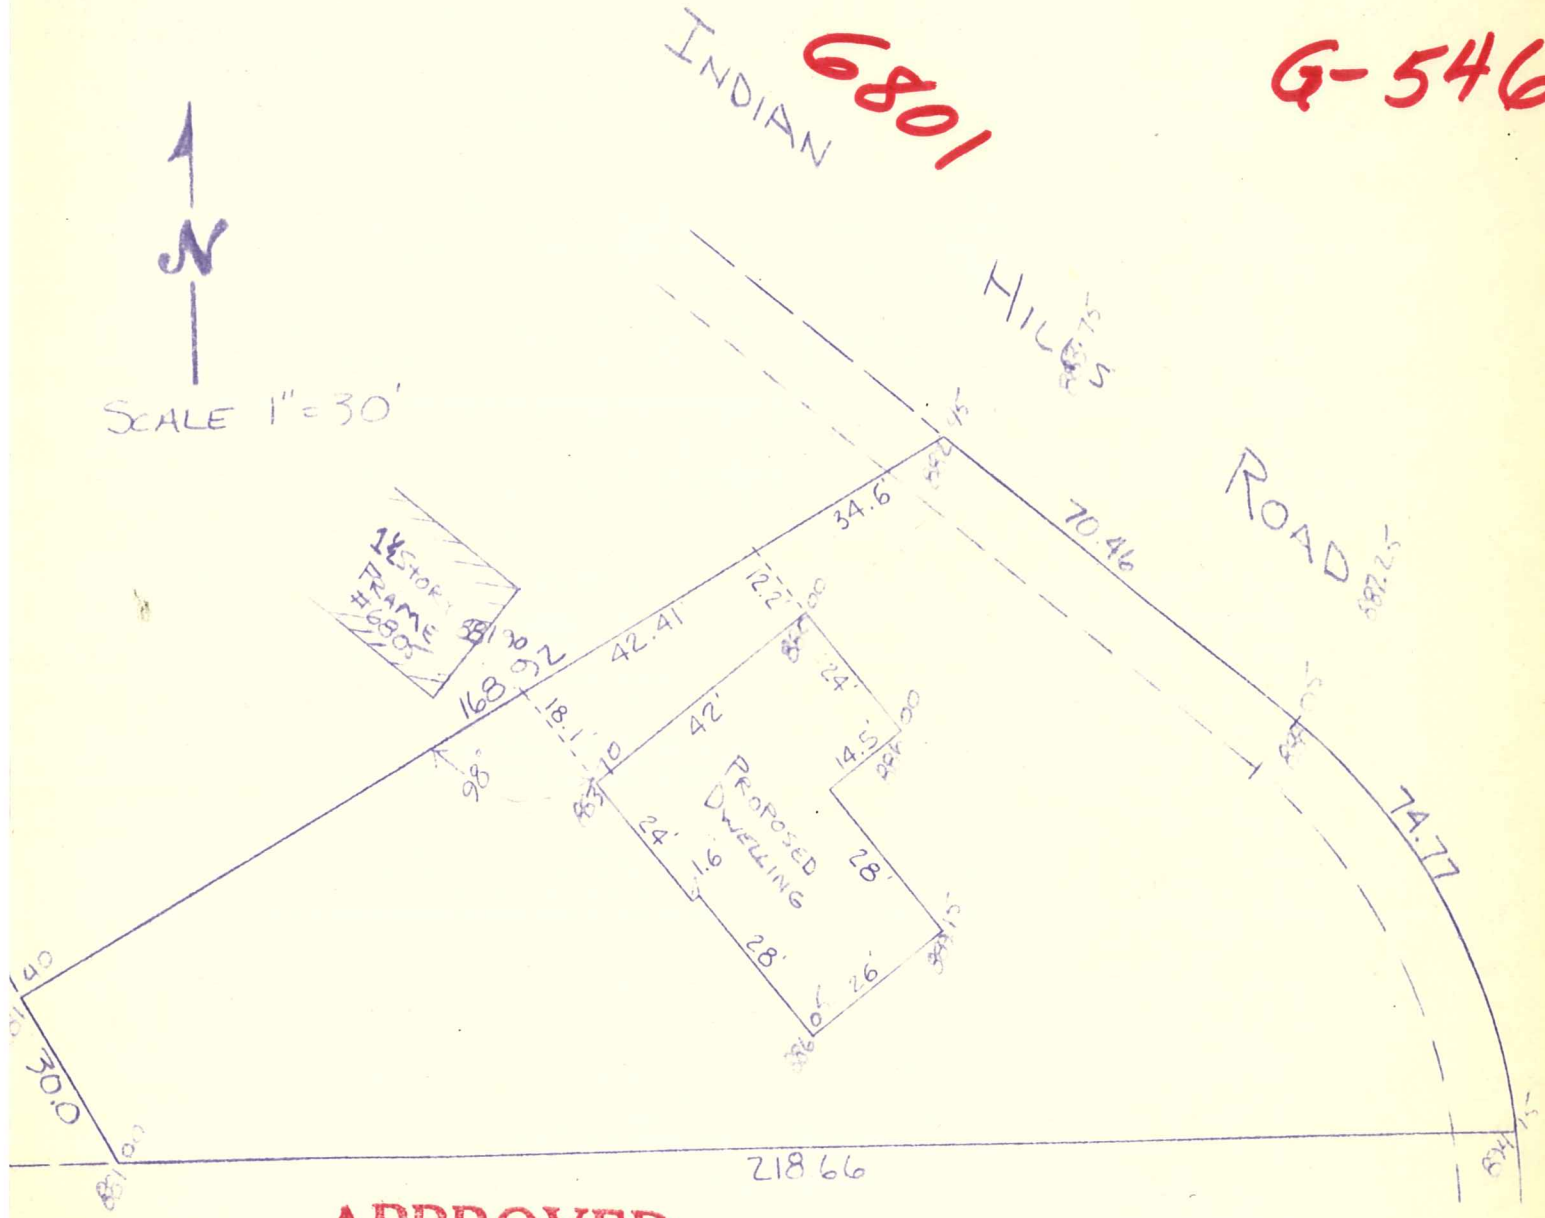

APPROVED

BUILDING INSPECTOR
VILLAGE OF EDINA

proposed Garage floor Elevation = 885.25

I hereby certify that this is a true and correct representation of a survey of the boundaries of LOT 5, BLOCK 5 McCAULEY HEIGHTS 3RD ADD Hennepin County, Minnesota and of the location of all buildings thereon, and all visible encroachments, if any, from or on said land. Surveyed by me this 26th day of SEPTEMBER, 19 72

06.116.21.23.0022

6801 INDIAN HILLS RD

CARDARELLE & ASSOCIATES, INC.
STATE REG. NO. 6508