RON KRUEGER & ASSOCIATES, INC.

REGISTERED LAND SURVEYORS

6440 FLYING CLOUD DRIVE, EDEN PRAIRIE, MINN 55344 PHONE 612-941-3030

CERTIFICATE OF SURVEY

Survey for _____ Job No 6109 Bk. 400 Pg. 23

PROPOSED ELEVATIONS
Garage Floor = 894.7
Basement Floor = 887.0
Top of Foundation = 895.0

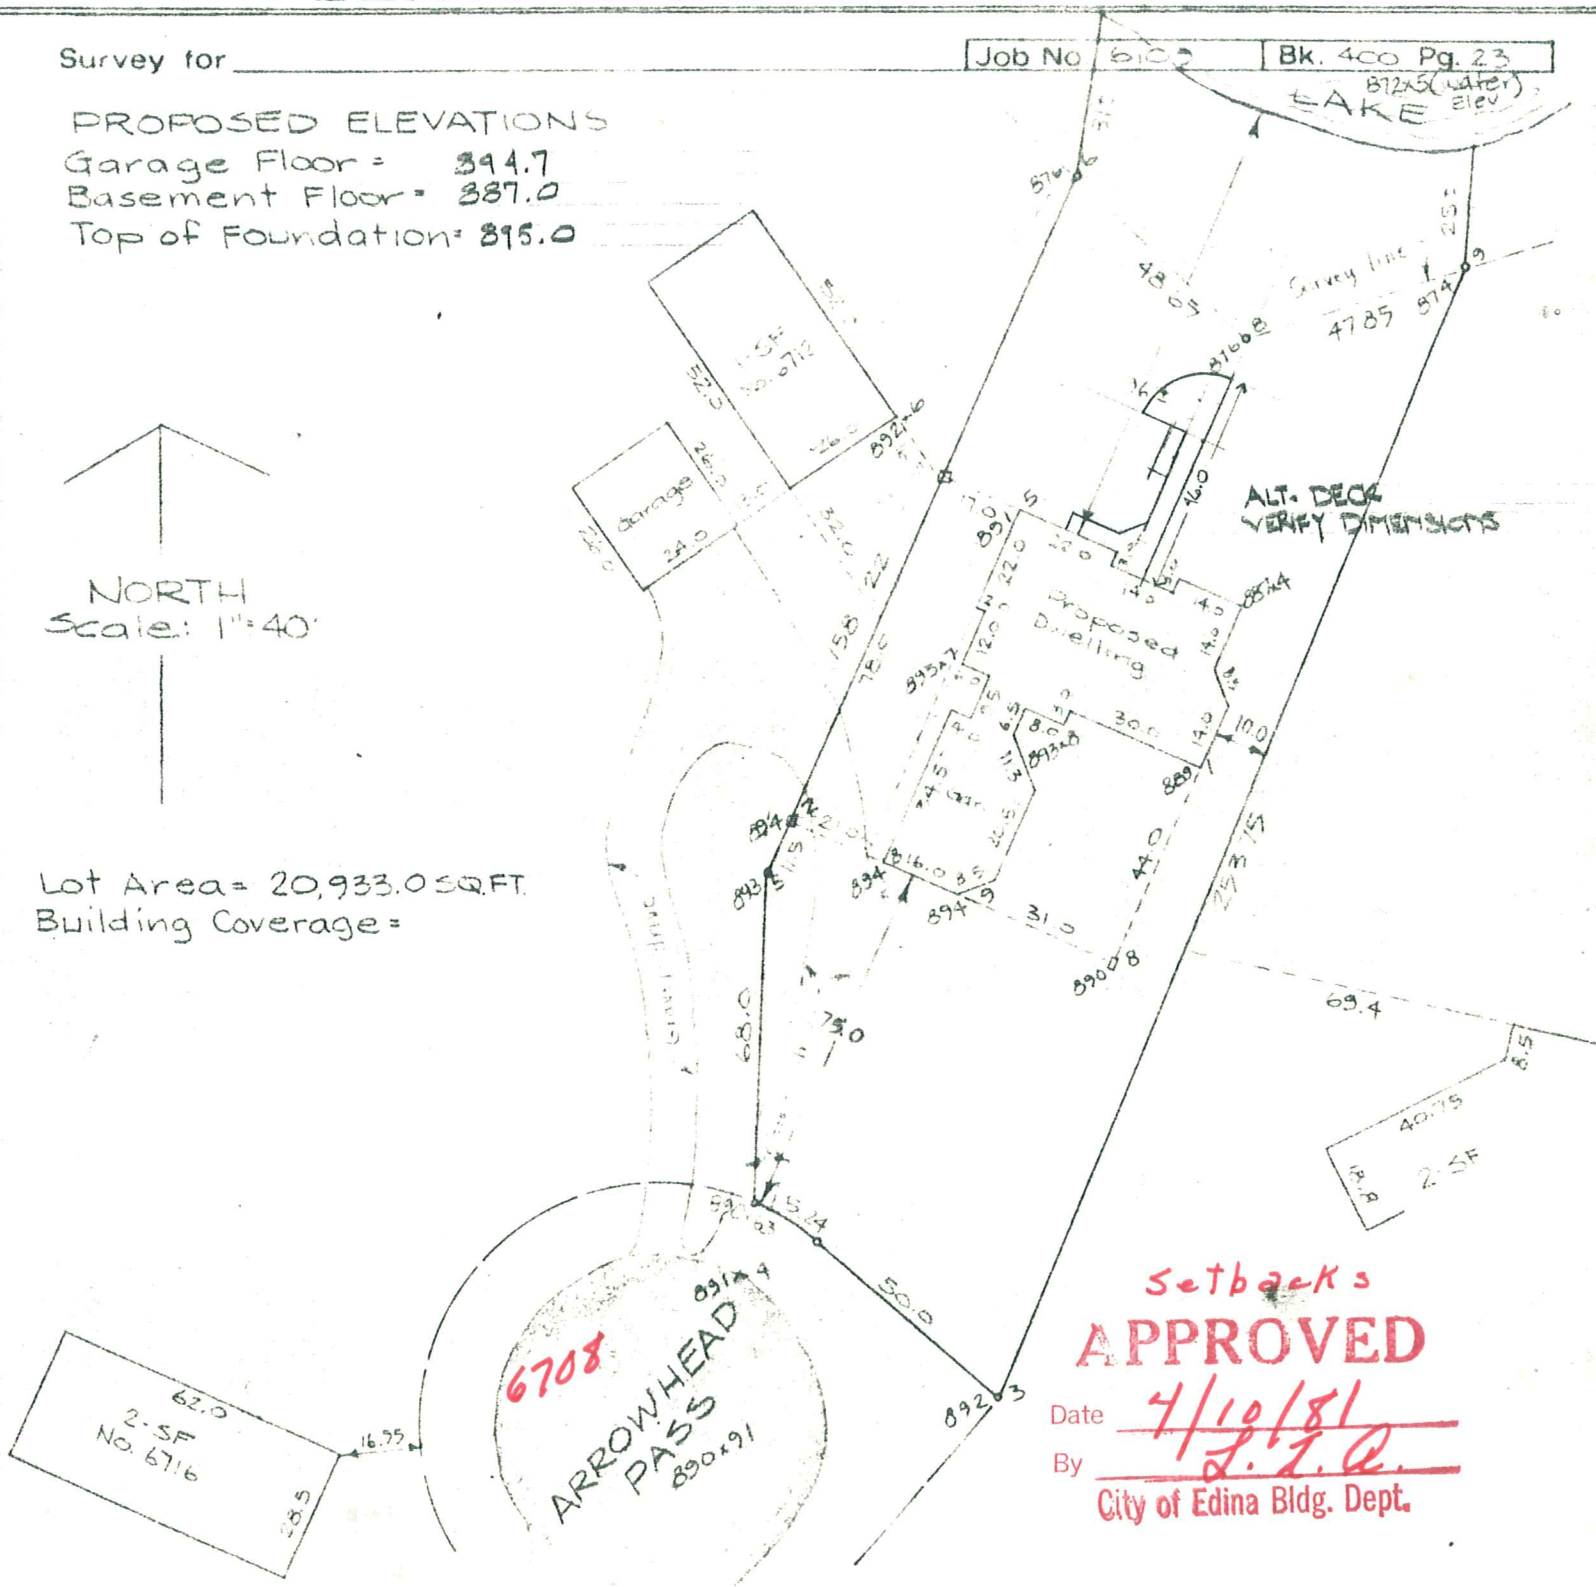

I hereby certify that this is a true and correct representation of a survey of the boundaries of Lot 3, Block 1, Replat of Lot 3, McCauley Heights First Addition, Hennepin County, Minnesota and of the location of all buildings thereon and all visible encroachments, if any, from or on said land. Surveyed by me this 2nd day of April, 19 81

6708 ARROWHEAD PASS