941-3000

CERTIFICATE OF SURVEY

Survey for ENERVEST BUILDERS

Book 312 Page 23

CONCEPT APPROVED
Date 5-3-84
By Q.B.
City of Edina Bldg. Dept.
PERMIT No. T-267

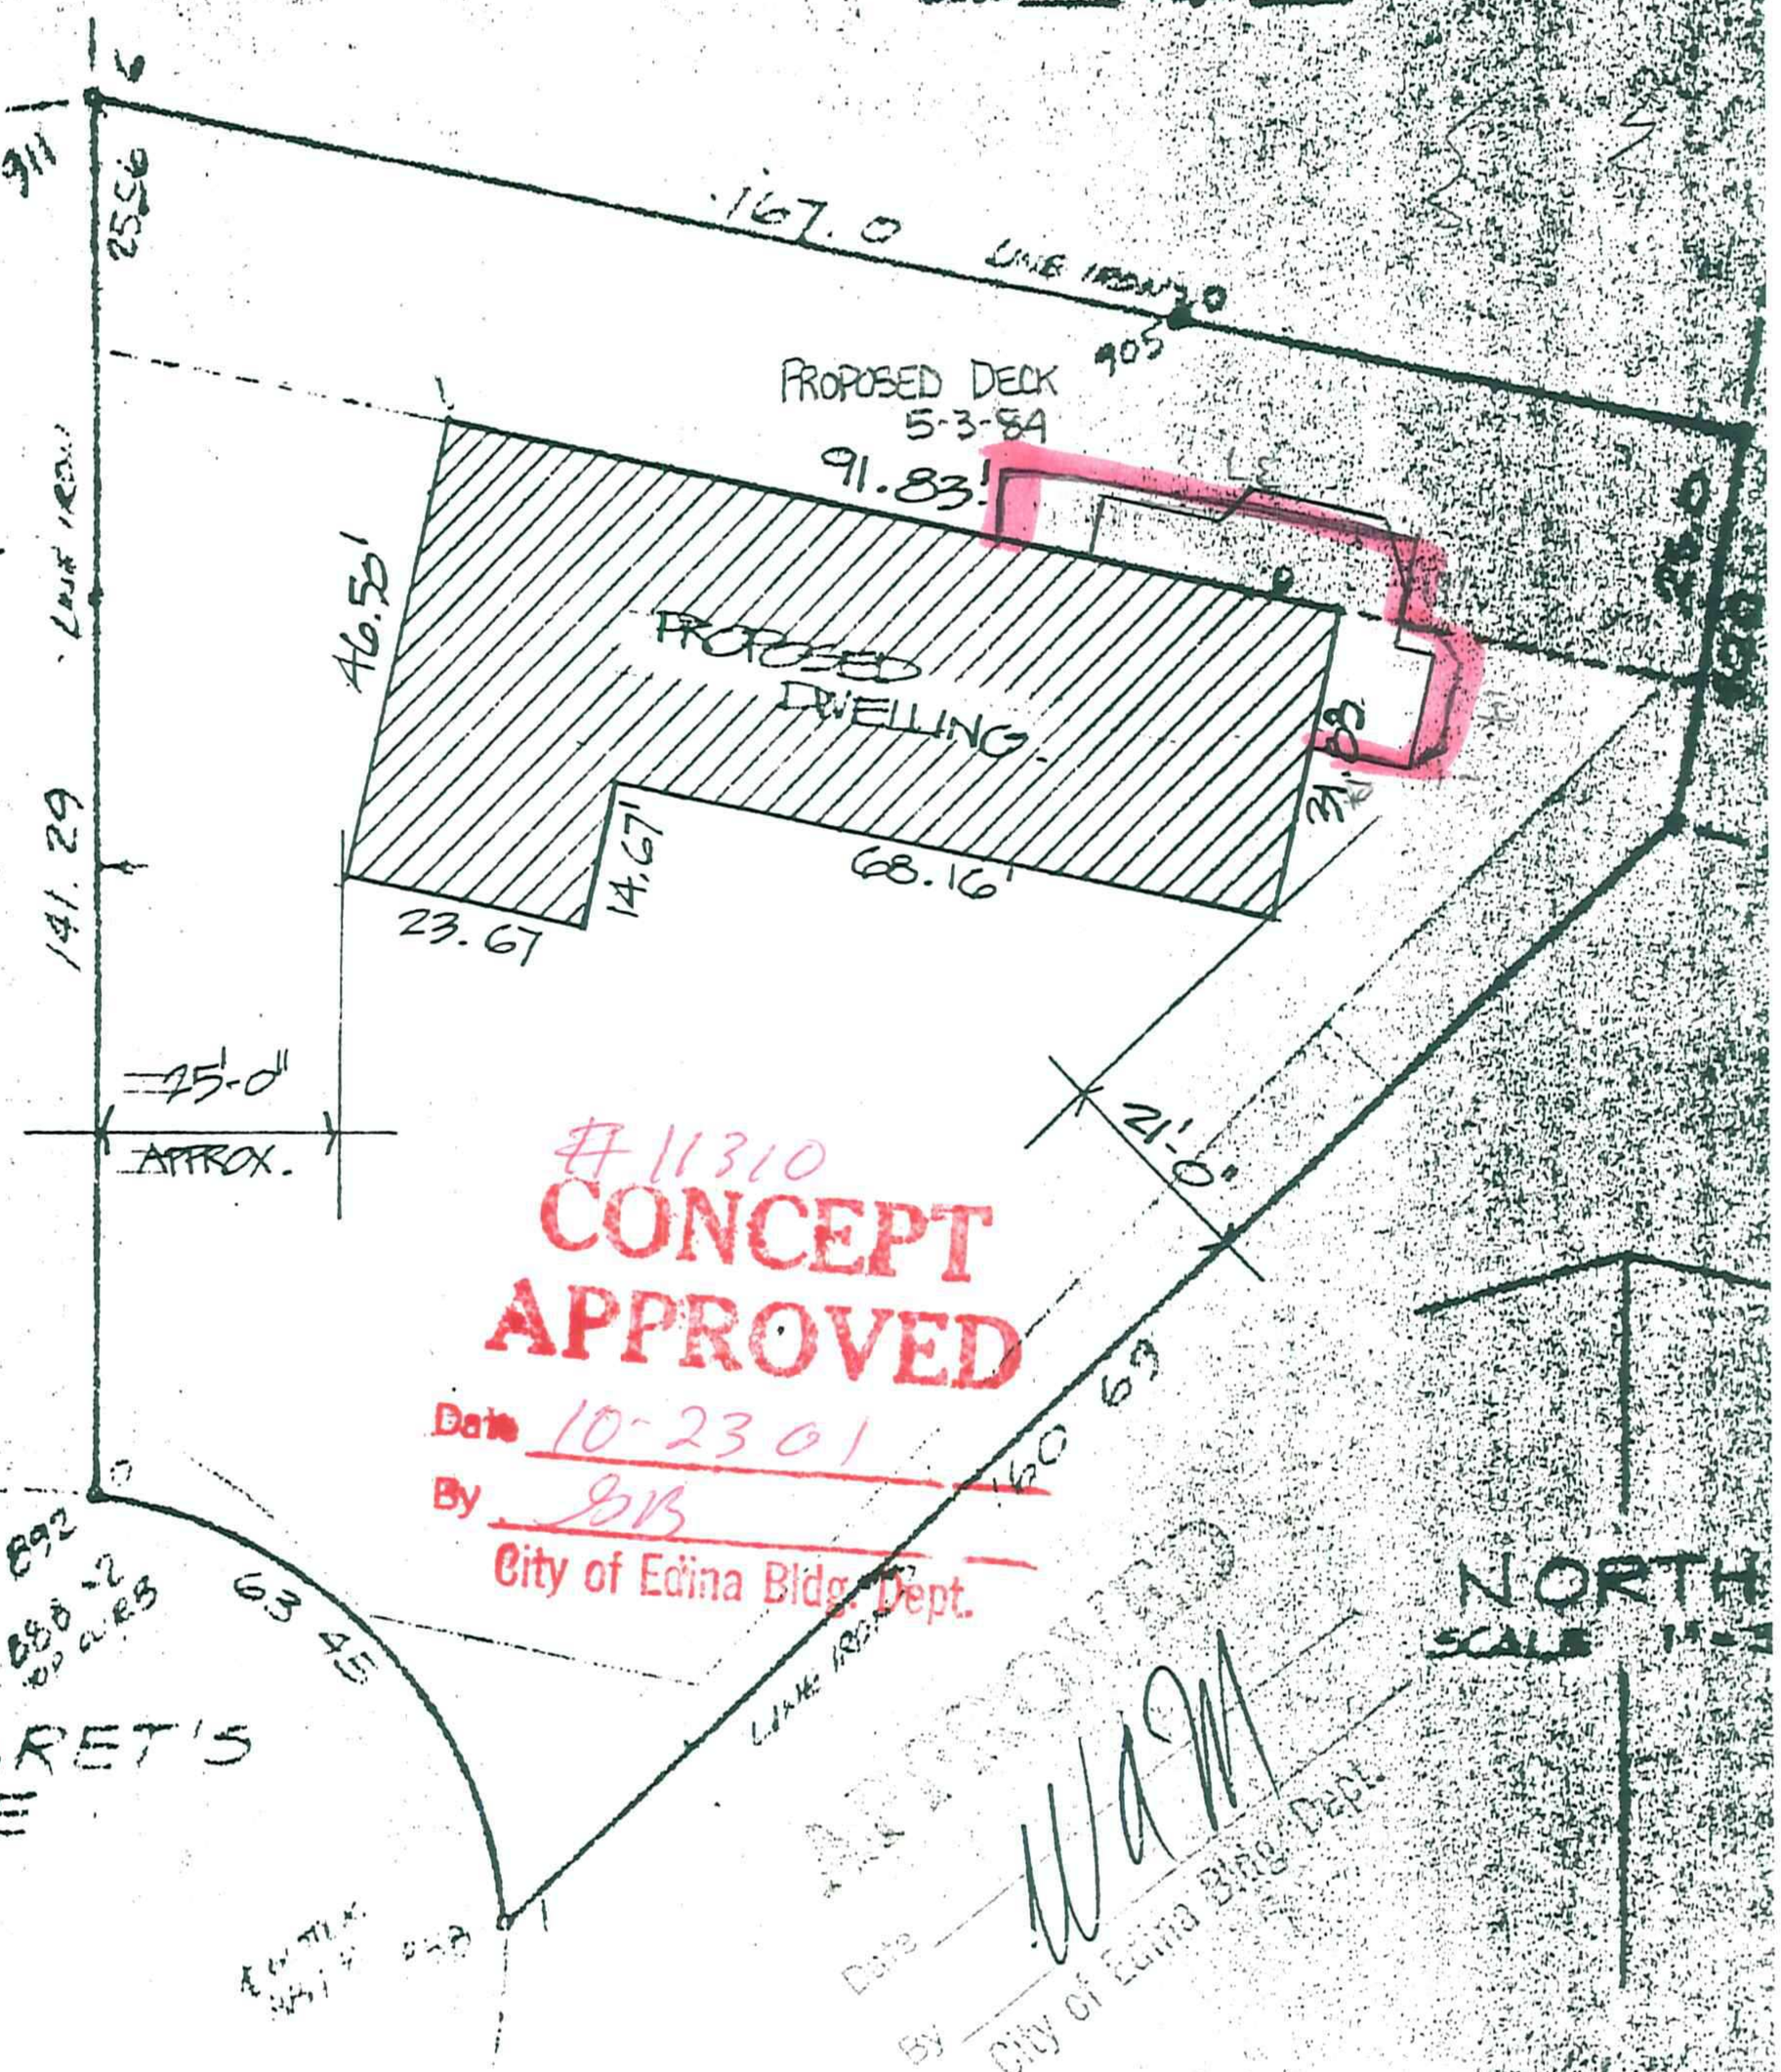

Date
By
City of Edina Bldg. Dept.

MODIFIED GARAGE FLOOR ELEV =
PROPOSED LOWER FLOOR ELEV =
PROPOSED TOP OF FOUNDATION =

I hereby certify that this is a true and correct representation of a survey of the boundaries of LOT 1, BLOCK 1, McCAULEY HEIGHTS 3RD ADD. Hennepin County, Minnesota and of the location of all buildings thereon, and of visible encroachments, if any, from or on said land. Surveyed by me this 28TH day of JUNE, 19 77

CANDARELLE & ASSOCIATES, INC.
STATE REG. NO. 6906

6428 Margaretsla 06-116-21-23-0030