CERTIFICATE OF SURVEY

Larry R. Couture, Pres.
8713 DUPONT AVENUE SOUTH
BLOOMINGTON, MINN. 55420
888-2084

LAND SURVEYORS

Survey for:

DAHLE BROS. CONSTRUCTION

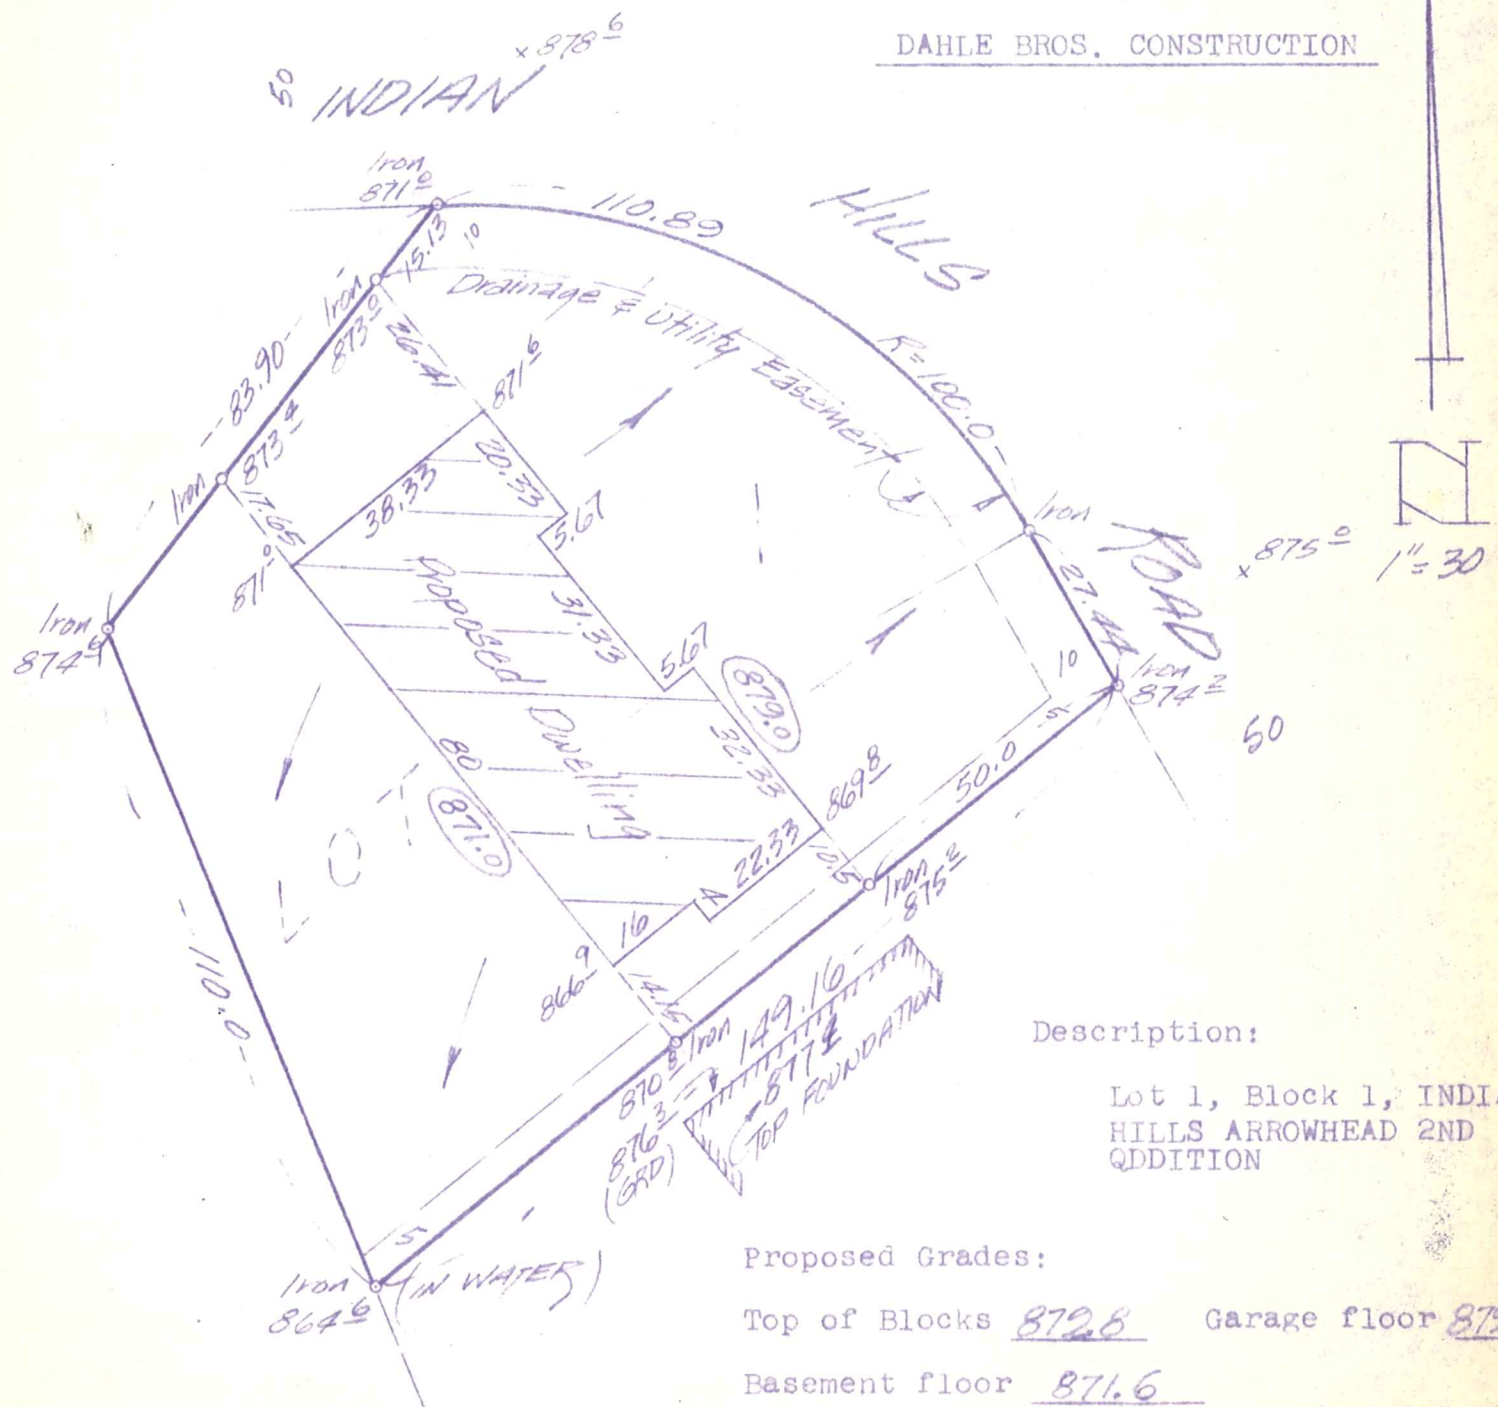

Description:

Lot 1, Block 1, INDIAN HILLS ARROWHEAD 2ND QDDITION

Proposed Grades:

Top of Blocks 872.8 Garage floor 872.3

Basement floor 871.6

We hereby certify that this is a true and correct representation of a survey of the boundaries of the land above described and of the location of all buildings, if any, thereon and all visible encroachments, if any, from or on said land. Dated this 18th day of October, 1977.

06.116.21.23.0034
6715 INDIAN HILLS RD

by Larry R. Couture
Minnesota Registration No. 9018

No 2599 165-11