EGAN, FIELD & NOWAK

SURVEYORS

7415 WAYZATA BLVD. MINNEAPOLIS, MINNESOTA

ESTAB. 1872

Scale: 1" = 40'

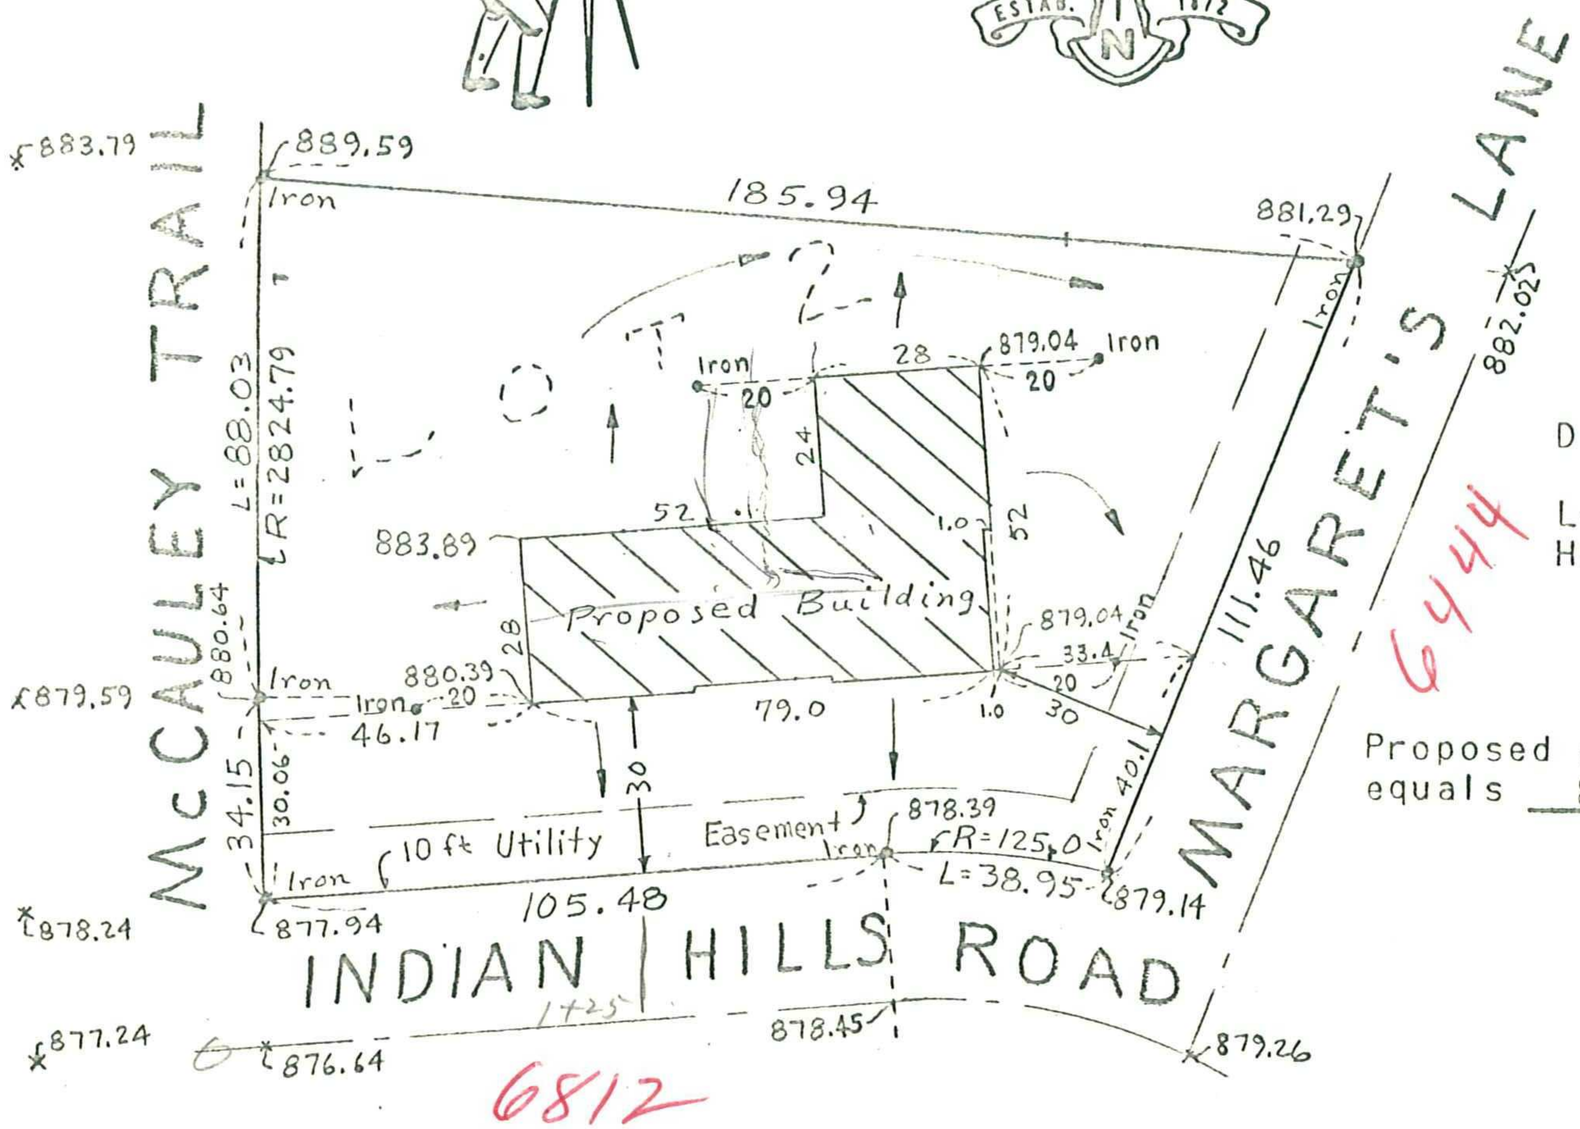

SURVEY FOR:

Tom McCauley, Jr.

DESCRIPTION:

Lot 2, Block 4, McCAULEY HEIGHTS 3RD ADDITION.

Proposed garage floor elevation equals 881.5.

APPROVED

Date

By

City of Edina Bldg. Dept.

We hereby certify that this is a true and correct representation of a survey of the boundaries of the land above described and of the location of all buildings, if any, thereon, and all visible encroachments, if any, from or on said land.

Dated this 25th day of March, 1974.

EGAN, FIELD & NOWAK, INC.

Surveyors

by Vernon A. Nichols

6444 Margarets La 06-116-21-23-0040

File No. 1930 Book No. 2034-10