BUILDING DEPARTMENT
MAY 18 2011
CITY OF EDINA

Proposed Eta Geothermal loop field location, see enlarged plan for details

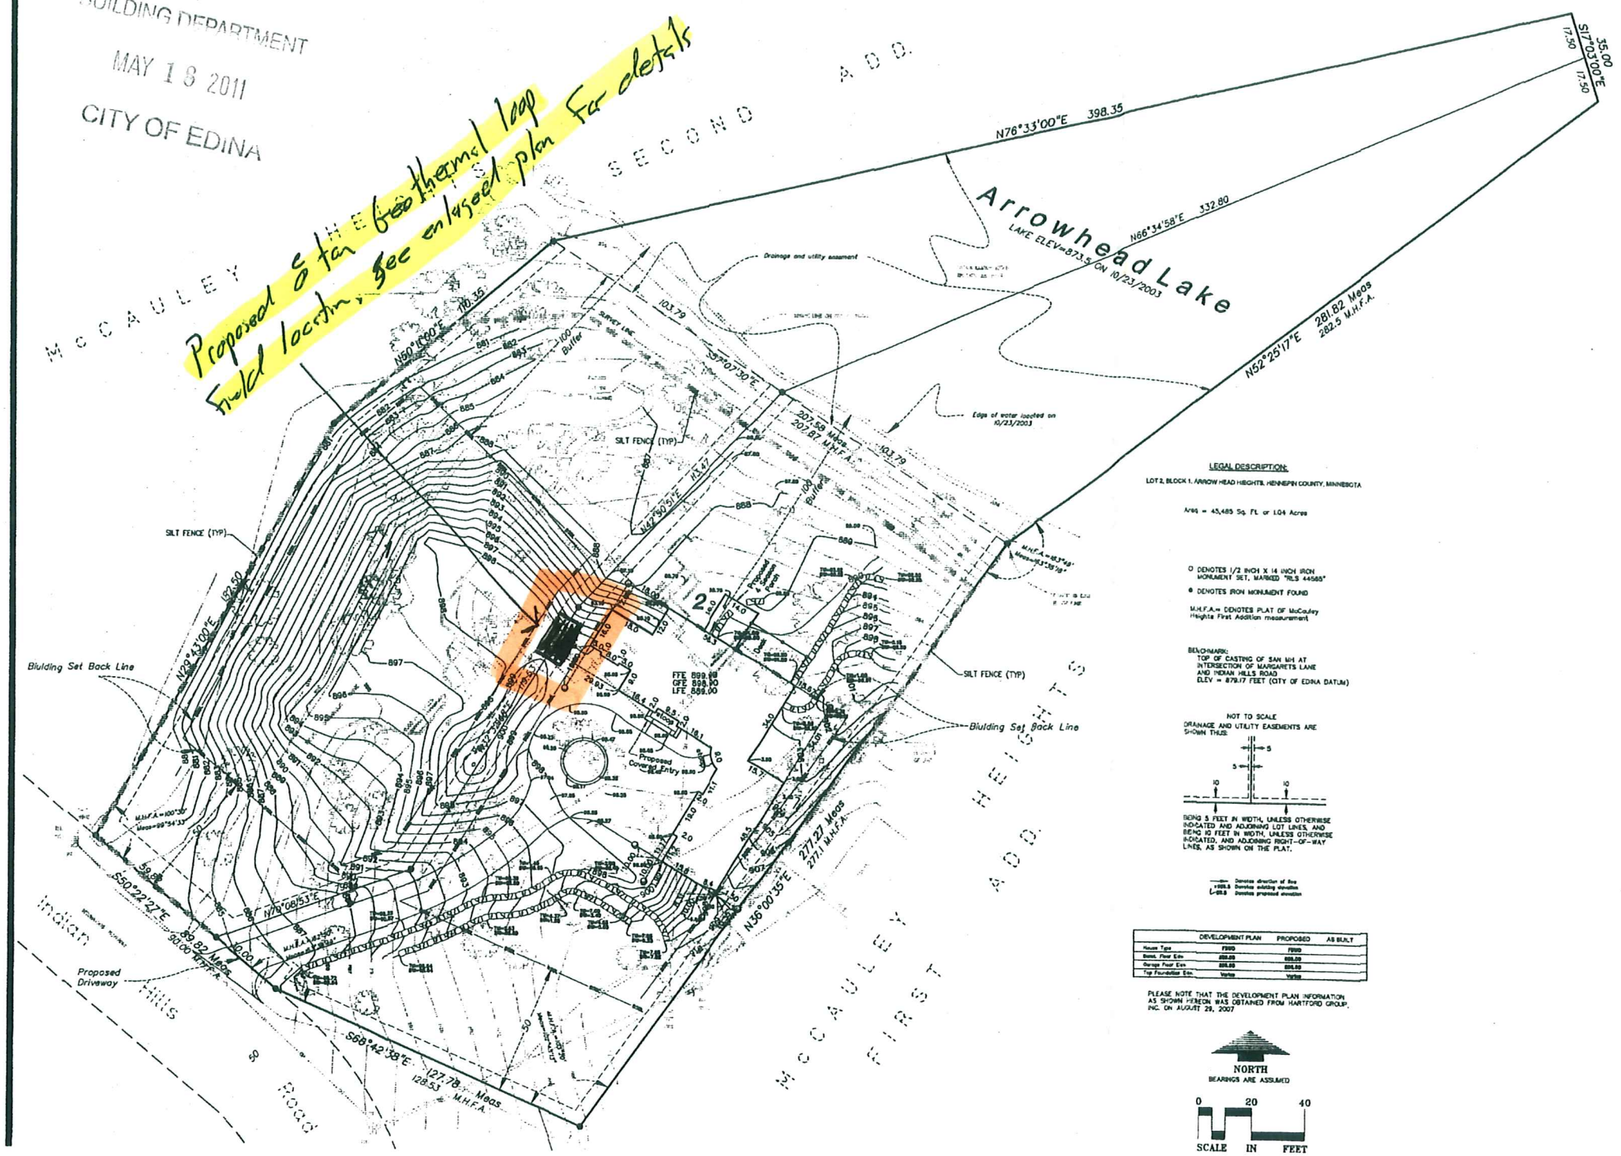

LOUCKS ASSOCIATES
Planning • Civil Engineering • Land Surveying
Landscape Architecture • Environmental • Archaeology
7200 Hemlock Lane - Suite 300
Minneapolis, Minnesota 55369-5592
Telephone: (763)424-5505
Fax: (763)424-5822
www.loucksmcfagan.com
©2003

Project Name:
INDIAN HILLS OF EDINA
Edina

Owner/Developer Name:
Hartford Group
1300 Wells Fargo Plaza
Bloomington MN

CADD Qualification:

Submittal:
3/16/04 DRAWING ISSUED
3-23-11 Added Proposed 4 Season Porch And Purposed Covered Entry

Professional Signature:
Gary L. Sylvestre - PLS
Licensed No. 8-31-07 Date

Quality Control:
RLL RLS
Project Lead Drawn By
RLS
Checked By Revised Date

Vicinity:

Sheet Title:
Lot Certificate

Project No.:
03-133

Sheet No.:
Sheet 1 of 1
S03133-Master.dwg

OFFICE COPY

CONCEPT APPROVED
By: [signature]
Date: 5-25-2011
City of Edina
Inspections Department
Permit Number
#106700

06-116-21-23-0058
6800 Indian Hills Rd.

SILT FENCING IS REQUIRED

- Provide well inspection record and GPS locations of well heads and loop field at time of final