STRIAL
NESS
LOTS
OGRAPHIC MAPPING

C. E. COULTER

LAND SURVEYOR

PLATTING
FARM SURVEYS
LAKESHORE
JUDICIAL

REGISTERED UNDER LAWS OF STATE OF MINNESOTA
LICENSED BY ORDINANCE OF CITY OF MINNEAPOLIS
~~3439 GARFIELD AVE. SO.~~ LOCUST. 0370
3348 Lyndale Ave. So.

Surveyor's Certificate

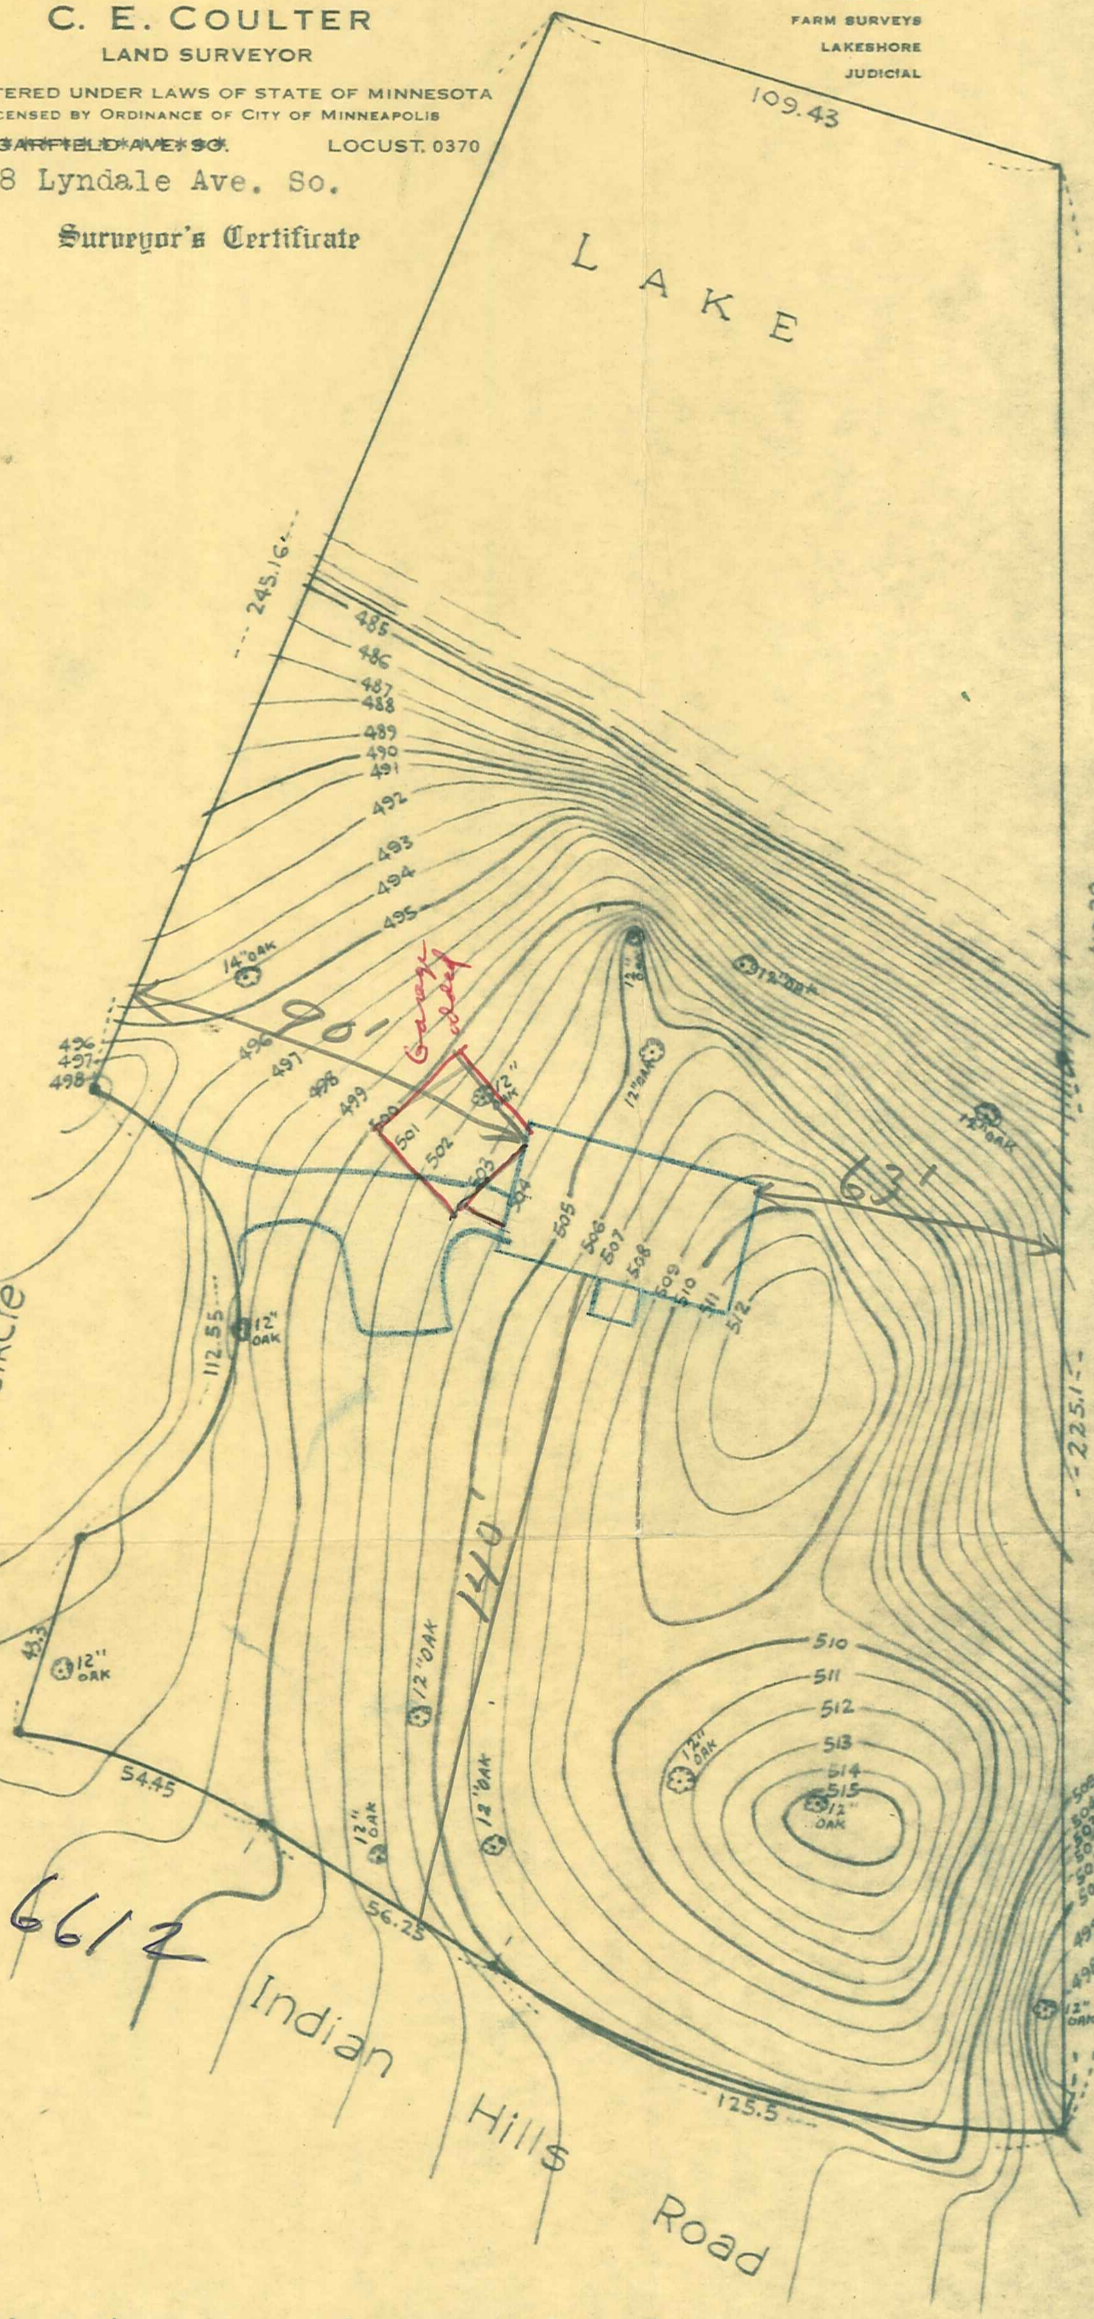

cale: 1" = 40'

hereby certify that the above is a true and correct plat of a survey of:
06.116.21.24.0006
t Two (2), Block One (1), INDIAN HILLS, Hennepin County, Minnesota.
surveyed by me this 31st. day of July 1952 A.D. Signed *C. E. Coulter*
Minn. Reg. No. 2584

A. A. DIXON

6612 INDIAN HILLS RD