FRANK R. CARDARELLE
(612) 941-3031

Land Surveyor
Eden Prairie, MN 55344

Certificate Of Survey

Survey For Scott & Gail Archer Book 349 Page 6 File 4823
6517 Indian Hills Road
Edina, MN

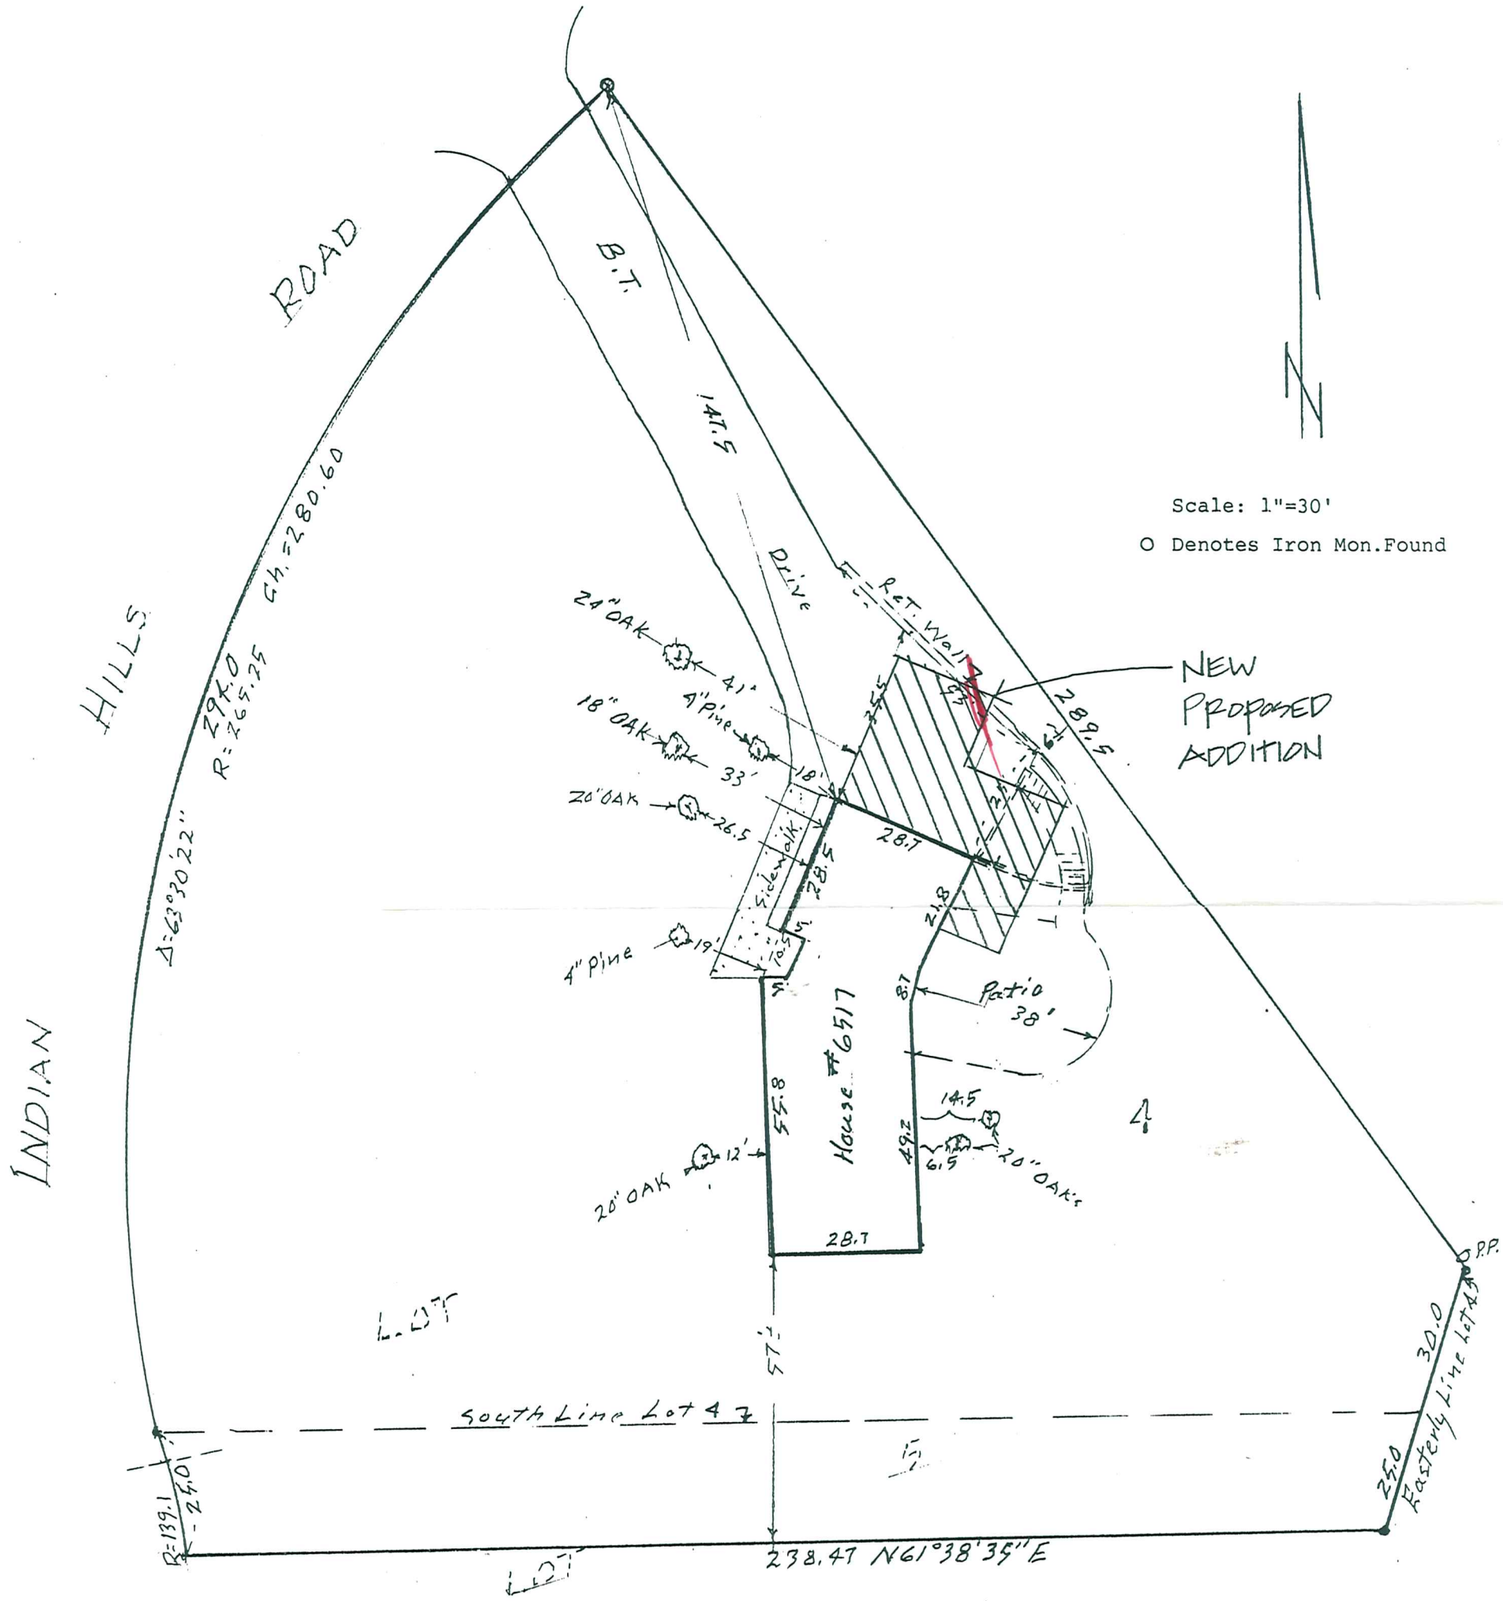

Description:
Lot 4, Block 7, and that part of Lot 5, Block 7, described as follows: Commencing at Southwest corner of Lot 4; thence Northeasterly to the Southeast corner thereof; thence Southeasterly on the extension of the Easterly line of Lot 4 distant 25 feet; thence Southwesterly to a point in West line of Lot 5, distant 25 feet Southerly from beginning; thence North 25 feet to beginning. All in Indian Hills, Edina, Minnesota.

This plan, specification or report was prepared by me or under my direct supervision, and that I am a duly Registered Land Surveyor in the State of Minnesota. Signed this 5th day of July, 1998.

Frank R. Cardarelle State Reg. License No. 6508

06.116.21.24.0017
6517 INDIAN HILLS RD