CARDARELLE & ASSOCIATES, INC.
HIGHWAY 169 & COUNTY ROAD 18 • P. O. BOX 6121 941-3030 • LAND SURVEYORS MINNEAPOLIS 24, MINN.

CERTIFICATE OF SURVEY

12889

Survey For: Mr. Philip W. Legler File No. _____ Book 251 Page 61

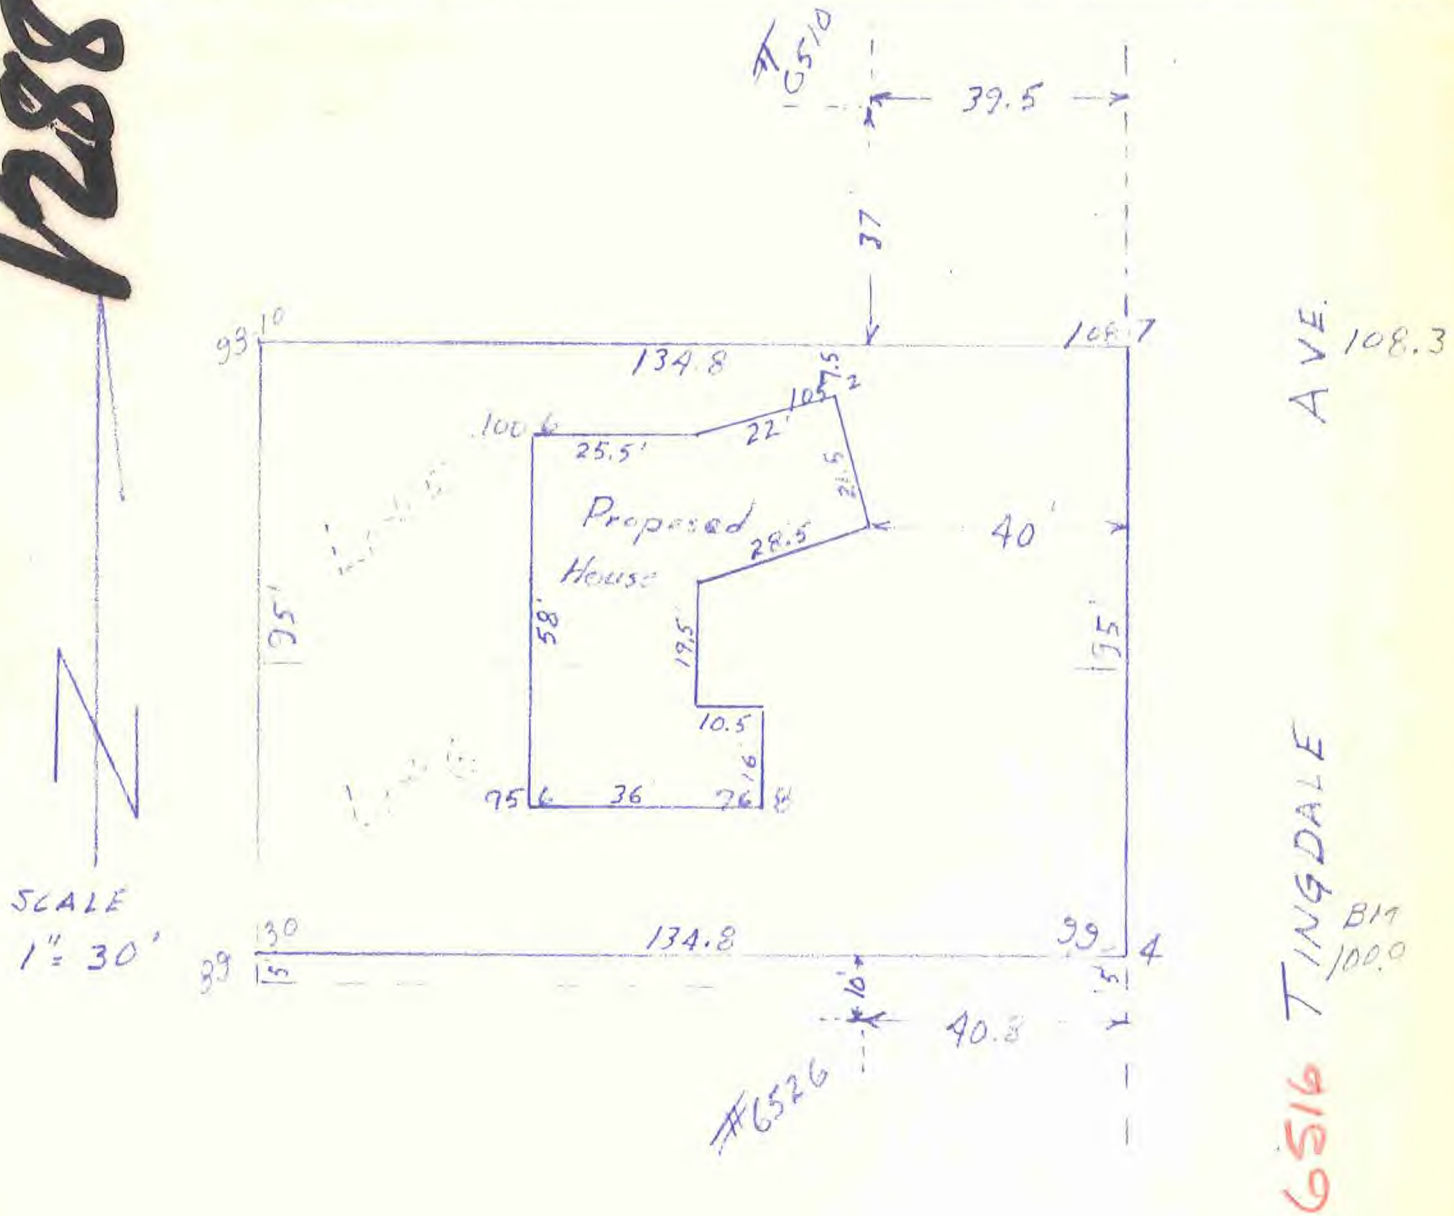

6516 Tingdale Ave.
04.116.21.24.0081

I hereby certify that this is a true and correct representation of a survey of the boundaries of Lot 5 and lot 6 except the South 5ft thereof Block 18 Normandale 2nd Add Hennepin County, Minnesota and of the location of all buildings thereon, and all visible encroachments, if any, from or on said land. Surveyed by me this 21 day of May, 1964.

CARDARELLE & ASSOCIATES, INC.
STATE REG. NO. 6508

68821