D.W.Olin

Or. 4999
156-8

12941

F. C. JACKSON

LAND SURVEYOR

REGISTERED UNDER LAWS OF STATE OF MINNESOTA
LICENSED BY ORDINANCE OF CITY OF MINNEAPOLIS

3616 EAST 55TH STREET PA. 4-4681

Surveyor's Certificate

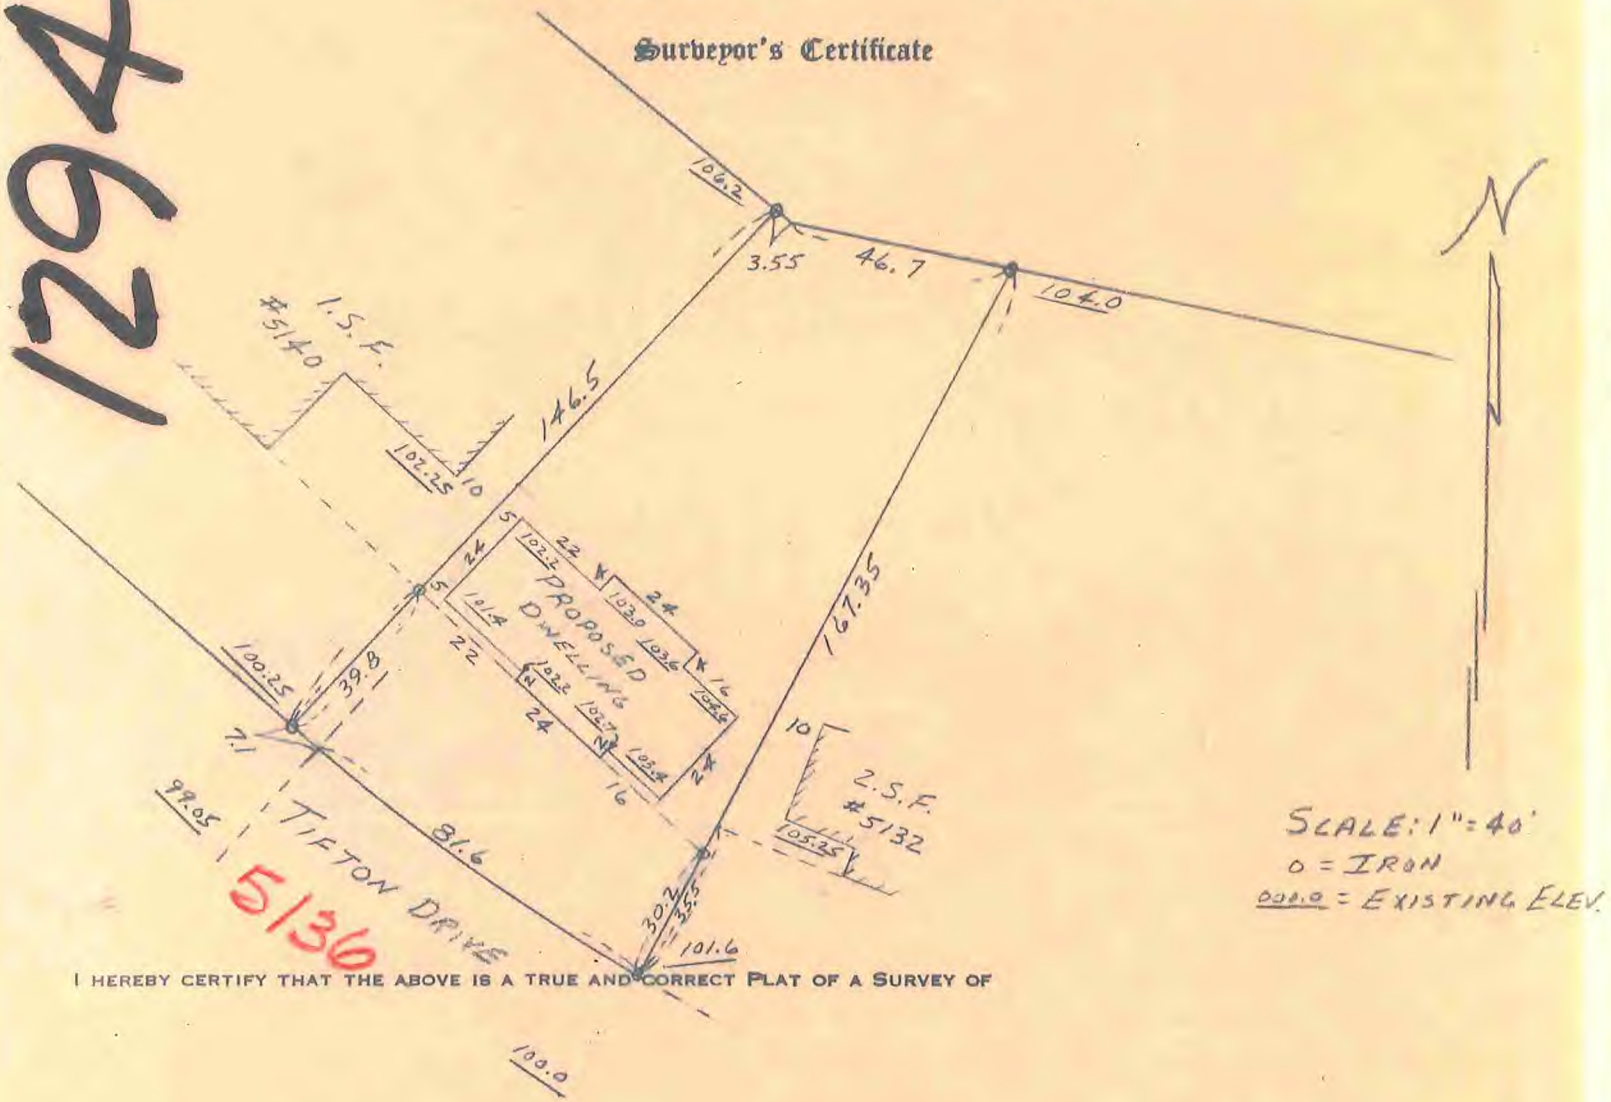

I HEREBY CERTIFY THAT THE ABOVE IS A TRUE AND CORRECT PLAT OF A SURVEY OF

Lot 10 Block 3, Brookview Heights 2nd Addition.
Hennepin County, Minn.

5136 Tifton Dr.
04.116.21.33.0016

AS SURVEYED BY ME THIS 30th DAY OF March A.D. 1964

SIGNED F. C. Jackson

F. C. JACKSON, MINNESOTA REGISTRATION, No. 3600