B. H. BRADLEY
CIVIL ENGINEER AND SURVEYOR
3829 - 24TH AVENUE SOUTH
MINNEAPOLIS, MINNESOTA 55406
724-2169

Corrected elevations

Survey for A.T. Peterson
4817 West 60th St.

Scale 1" = 30'

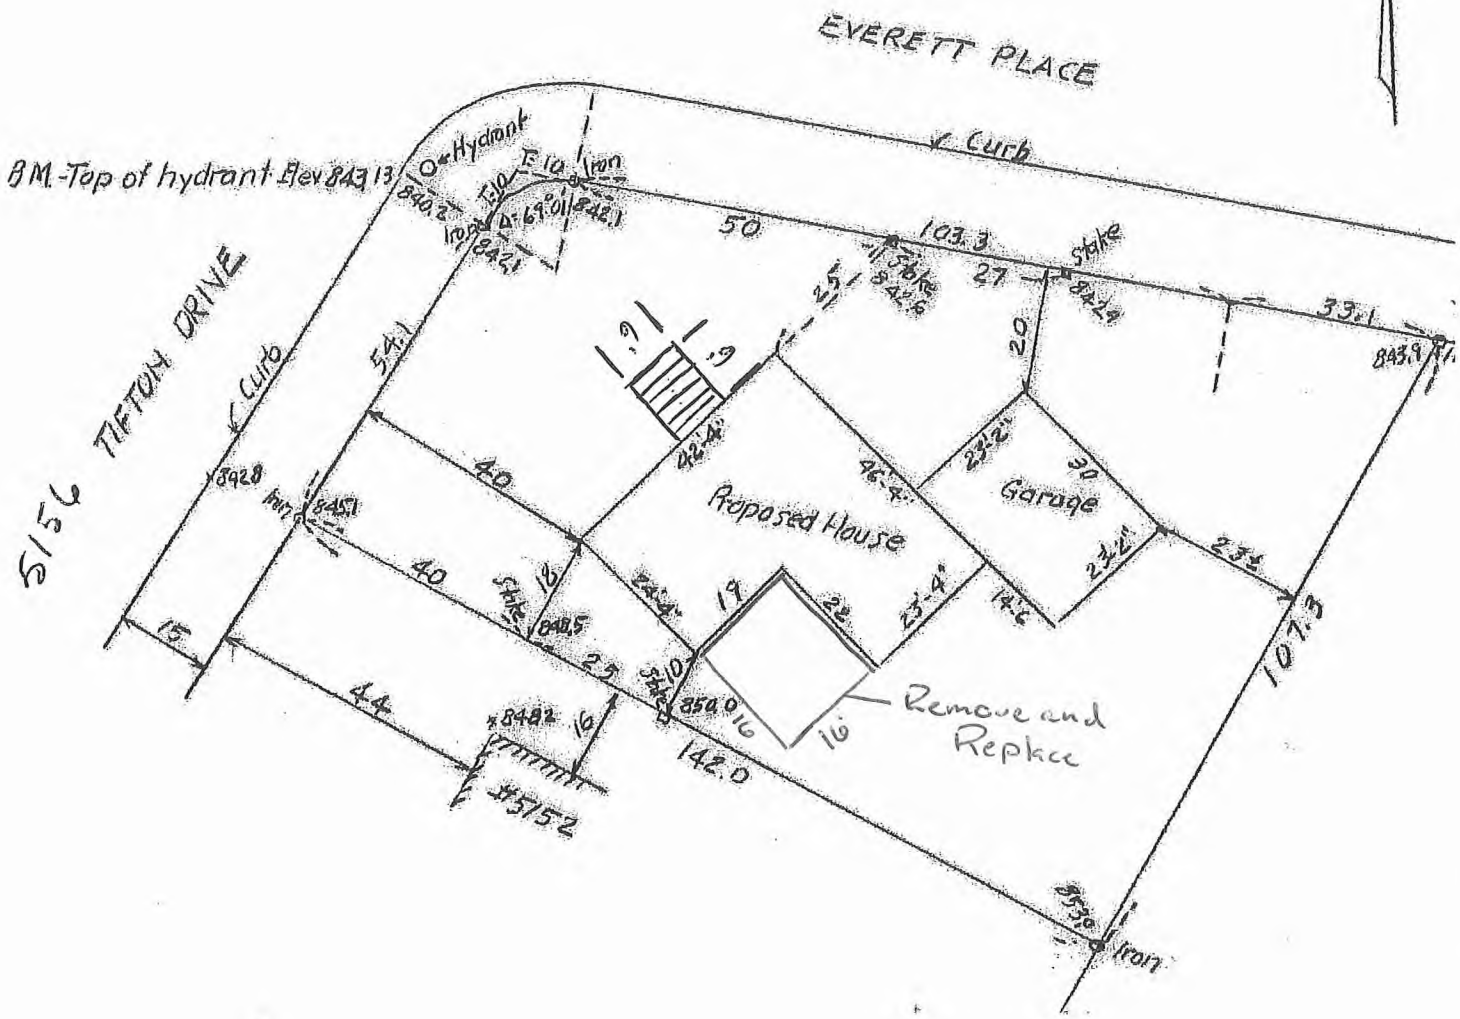

I hereby certify that this is a correct representation of a survey of Lot 15, Block 3, Brookview Heights 2nd Addition, as surveyed by me the 15th day of May 1970.

B H Bradley
Surveyor.

E-187

BUILDING DEPARTMENT
OCT 19 2010
CITY OF EDINA

APPROVED
W.A.M.
BUILDING INSPECTOR
VILLAGE OF EDINA

04-116-21-33-0021

DECK 115883

5156 TIFTON AVE #103420