# CERTIFICATE OF SURVEY FOR ELIASON ENTERPRISES BY BOHLEN LAND SURVEYING INC.

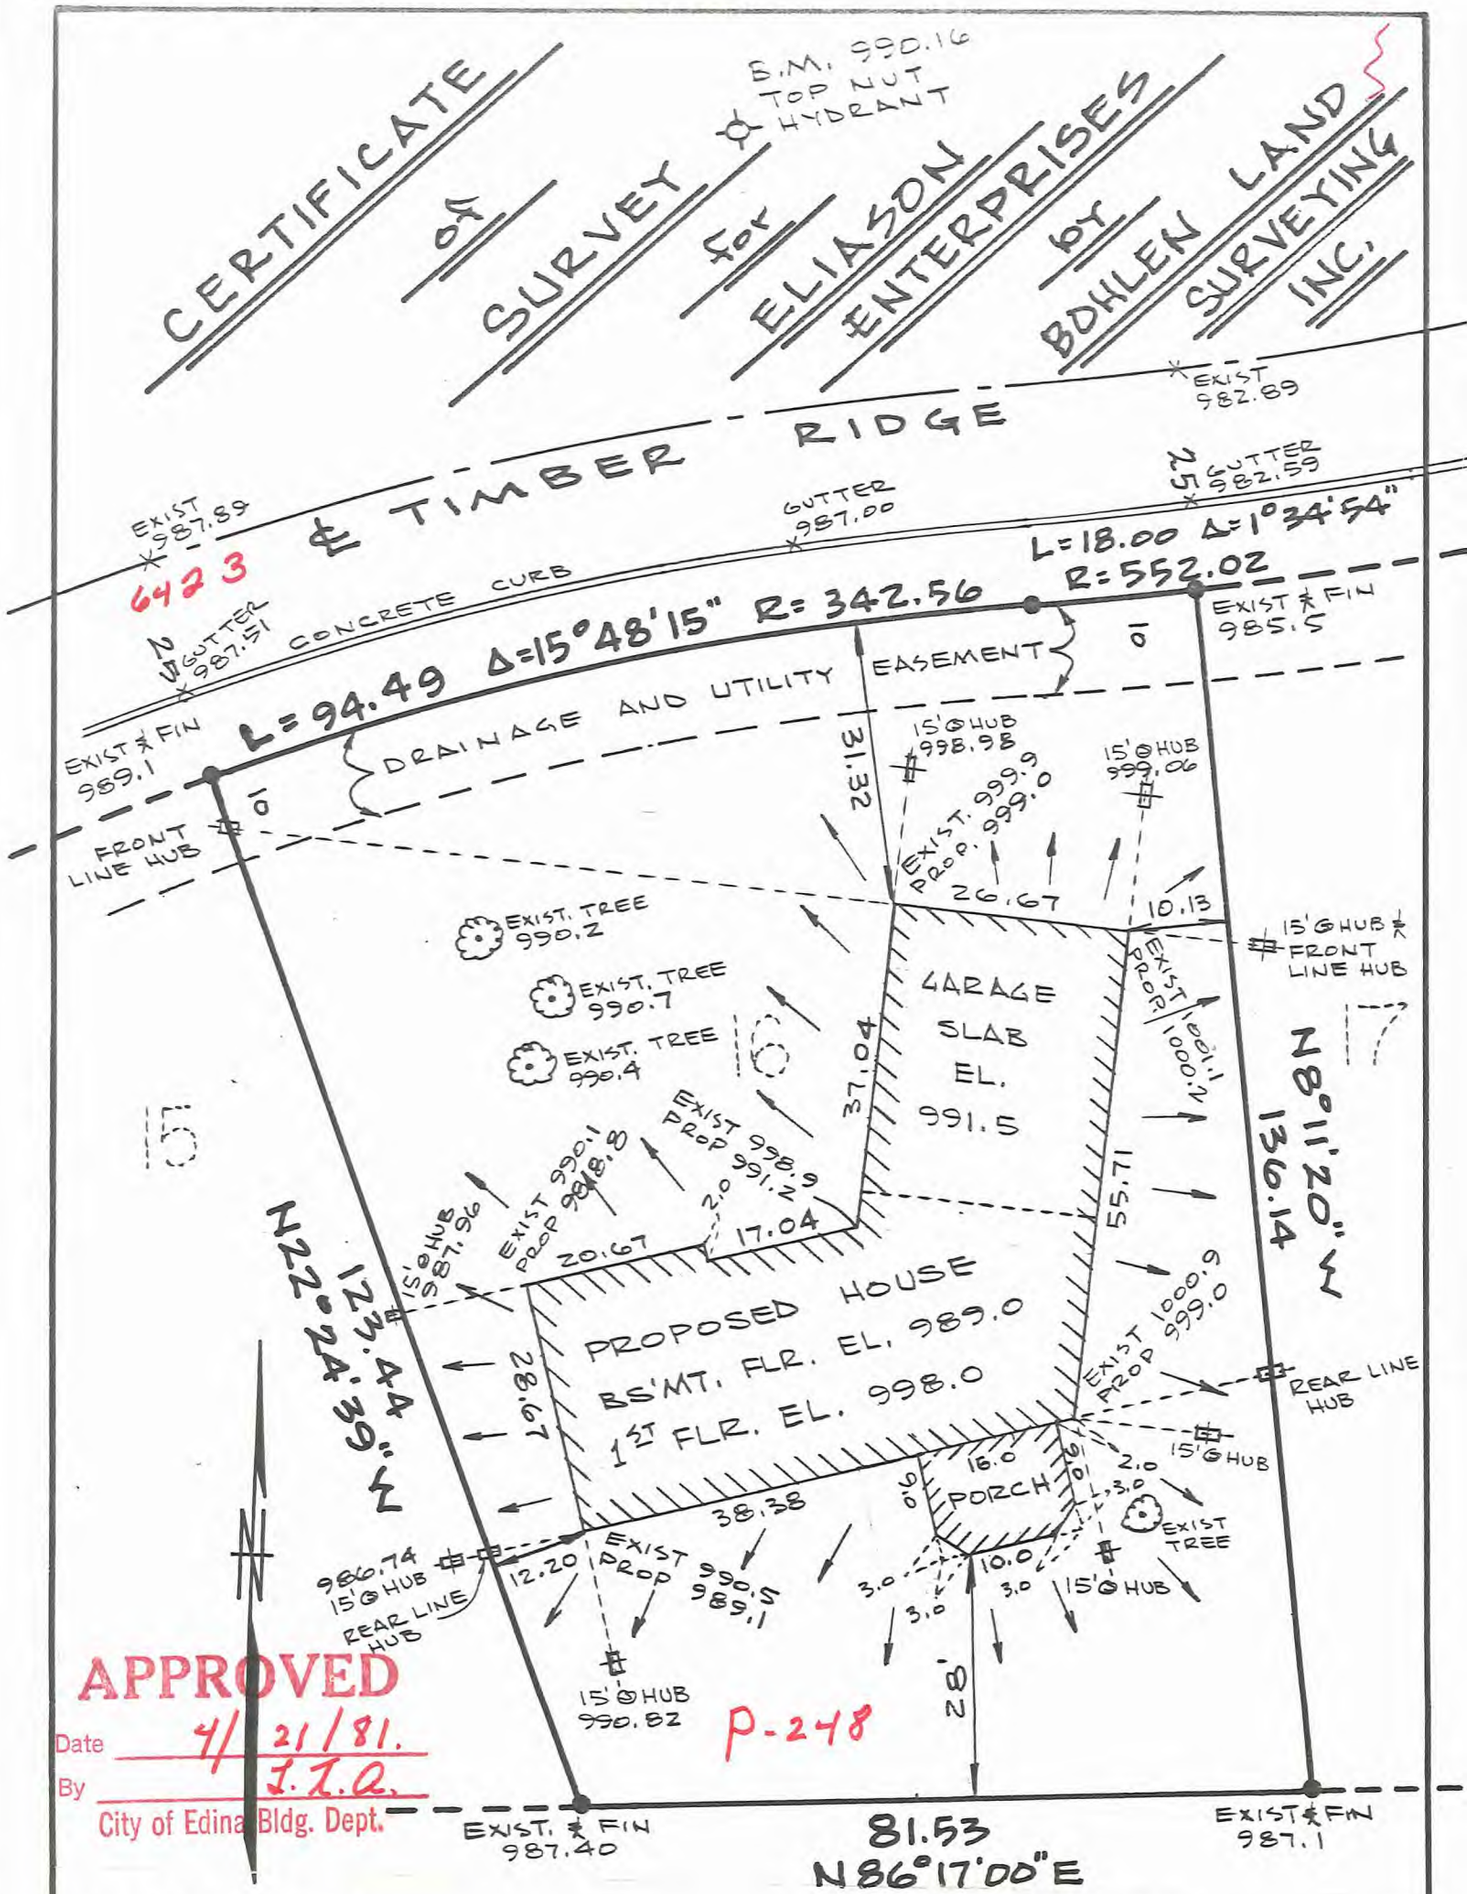


APPROVED
Date 4/21/81.
By I.I.Q.
City of Edina Bldg. Dept.

P-248

SCALE 1" = 20'
ALL BEARINGS ASSUMED
o DENOTES IRON MONUMENT MARKED BY REG. NO. 6508
AREA OF LOT 16 = 12675 SQ.FT.
AREA PROP. HOUSE = 2715 SQ.FT.

21% LOT COVERAGE

## DESCRIPTION

LOT 16, BLOCK 1,
THE TIMBERS,
HENNEPIN COUNTY,
MINNESOTA

I hereby certify that this survey was prepared by me or or under my direct supervision and that I am a duly Registered Land Surveyor under thelaws of th State of Minnesota.

Date: 4-10-81

LeRoy H. Bohlen
Registered Land Surveyor No. 10795

06.116.21.24.0028 6423 Timber Ridge
RE SED 4-20-81