8391

Egan, Field and Nowak

CIVIL ENGINEERS AND SURVEYORS

SUITE 910
PHOENIX BLDG.

E F N
ESTAB. 1872

Cor. FOURTH ST. &
MARQUETTE AVE.

PHONE: FILMORE 4689
MINNEAPOLIS, MINN.

NEW ADDRESS
Egan, Field & Nowak
129 WEST LAKE STREET
MINNEAPOLIS 8, MINNESOTA
TELEPHONE GIBSON 1775

CERTIFICATE OF SURVEY

For Paul Baumann

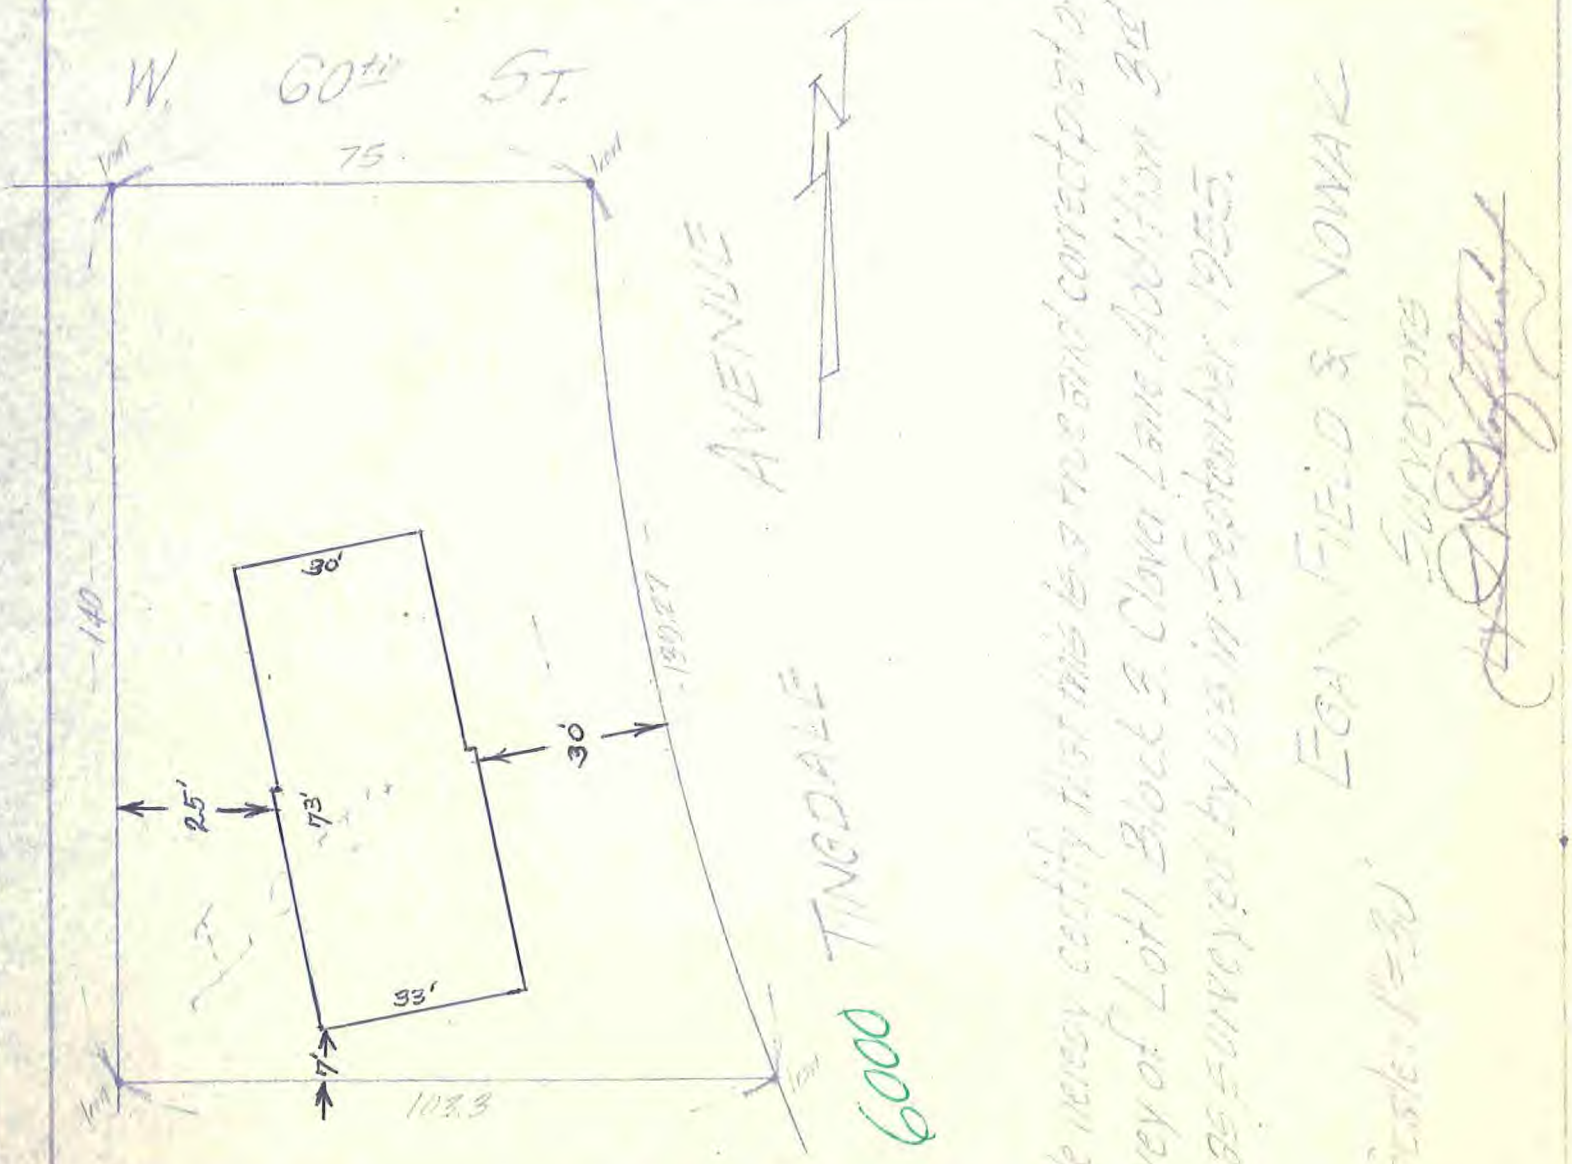

We hereby certify that this is a true and correct copy of a survey of Lot 1, Block 2, Clover Lake Addition, and was surveyed by us in September, 1955.

EGAN, FIELD & NOWAK
Surveyors
By [illegible]

Scale: 1" = 20'

6000 Tingdale Ave.
33.117.21.34.0074

[5506]