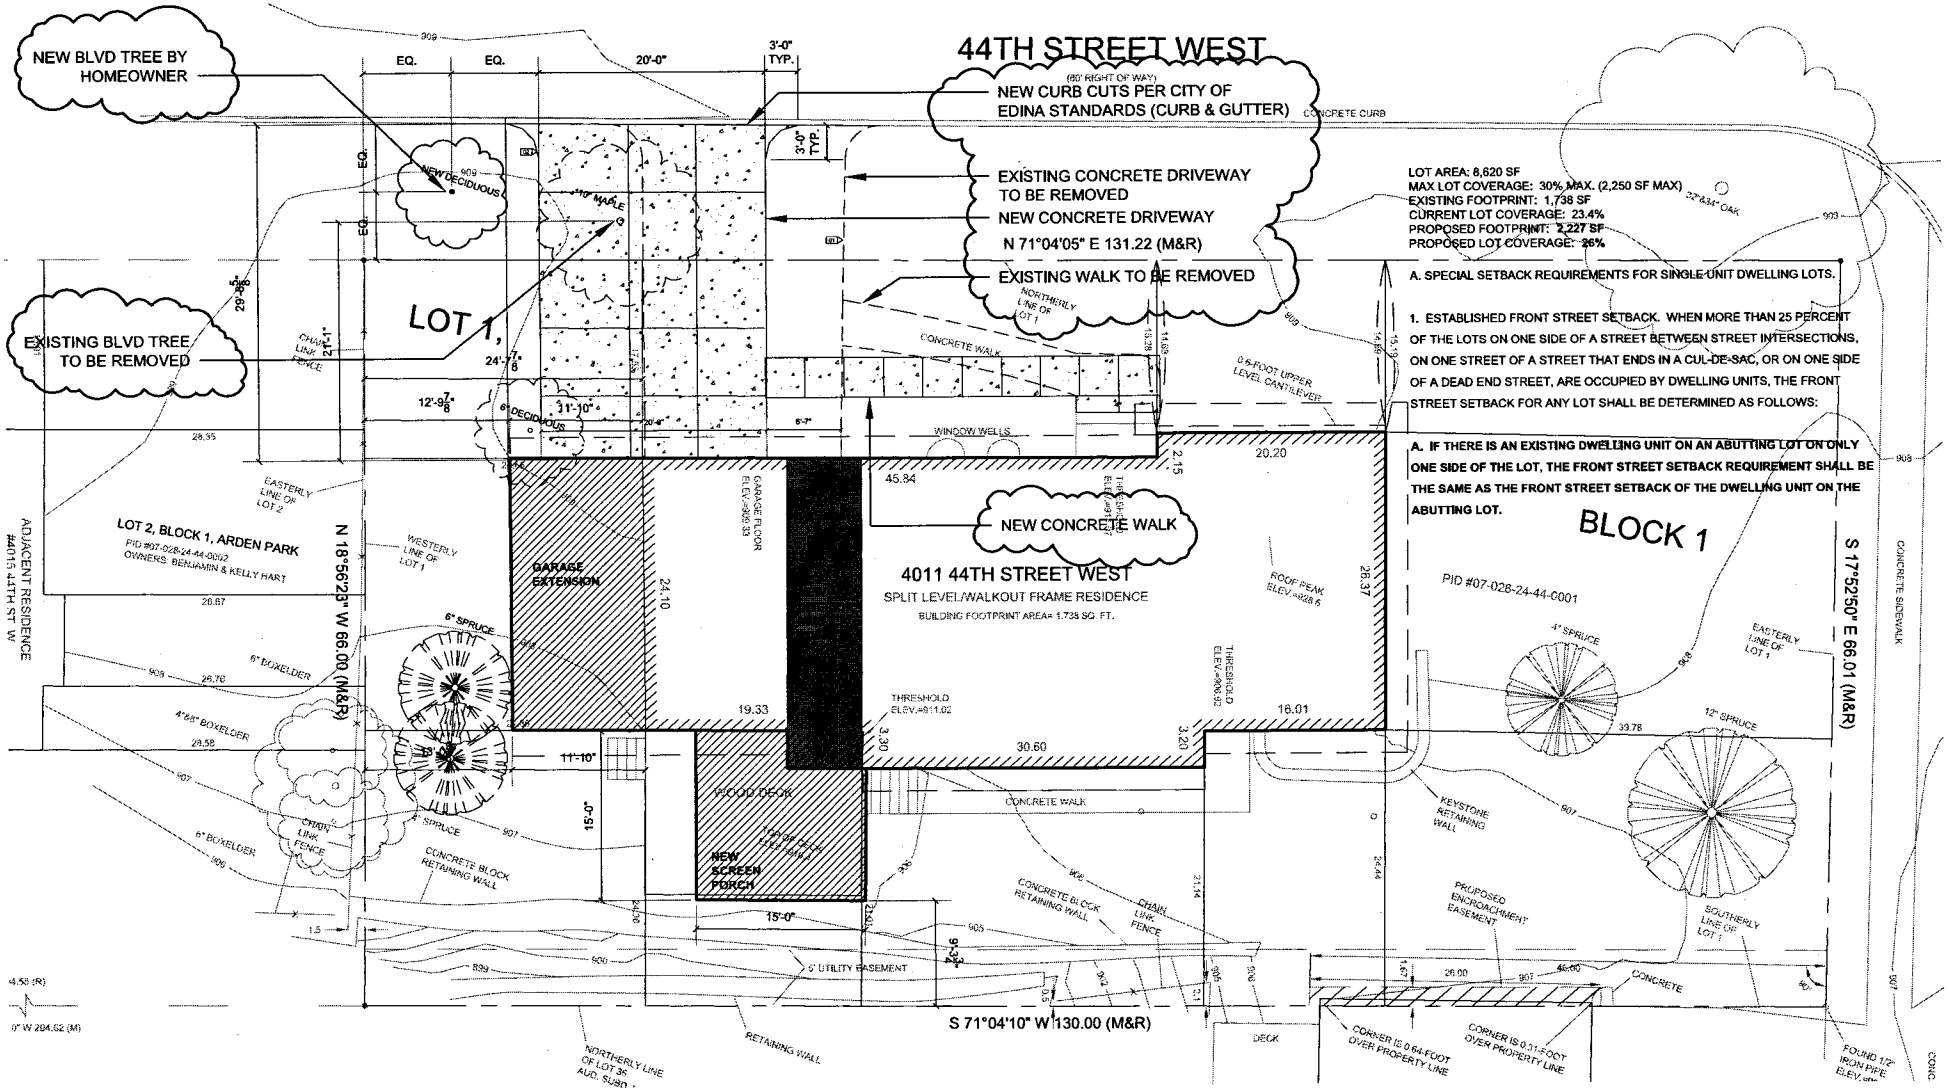

CLIENT	ARCHITECT	ISSUE	DATE	DRAWING
WERNKE REMODEL 4011 W 44TH STREET EDINA, MN 55424	CITYDESKSTUDIO 900 6TH AVE S.E. #215 MINNEAPOLIS, MN 55414 612.872.2398 T. 612.349.9430 F.	**GARAGE + PORCH EXPANSION - SITE DIAGRAM** **SCALE 3/32" = 1'-0"**	APRIL 23, 2013	**A1**